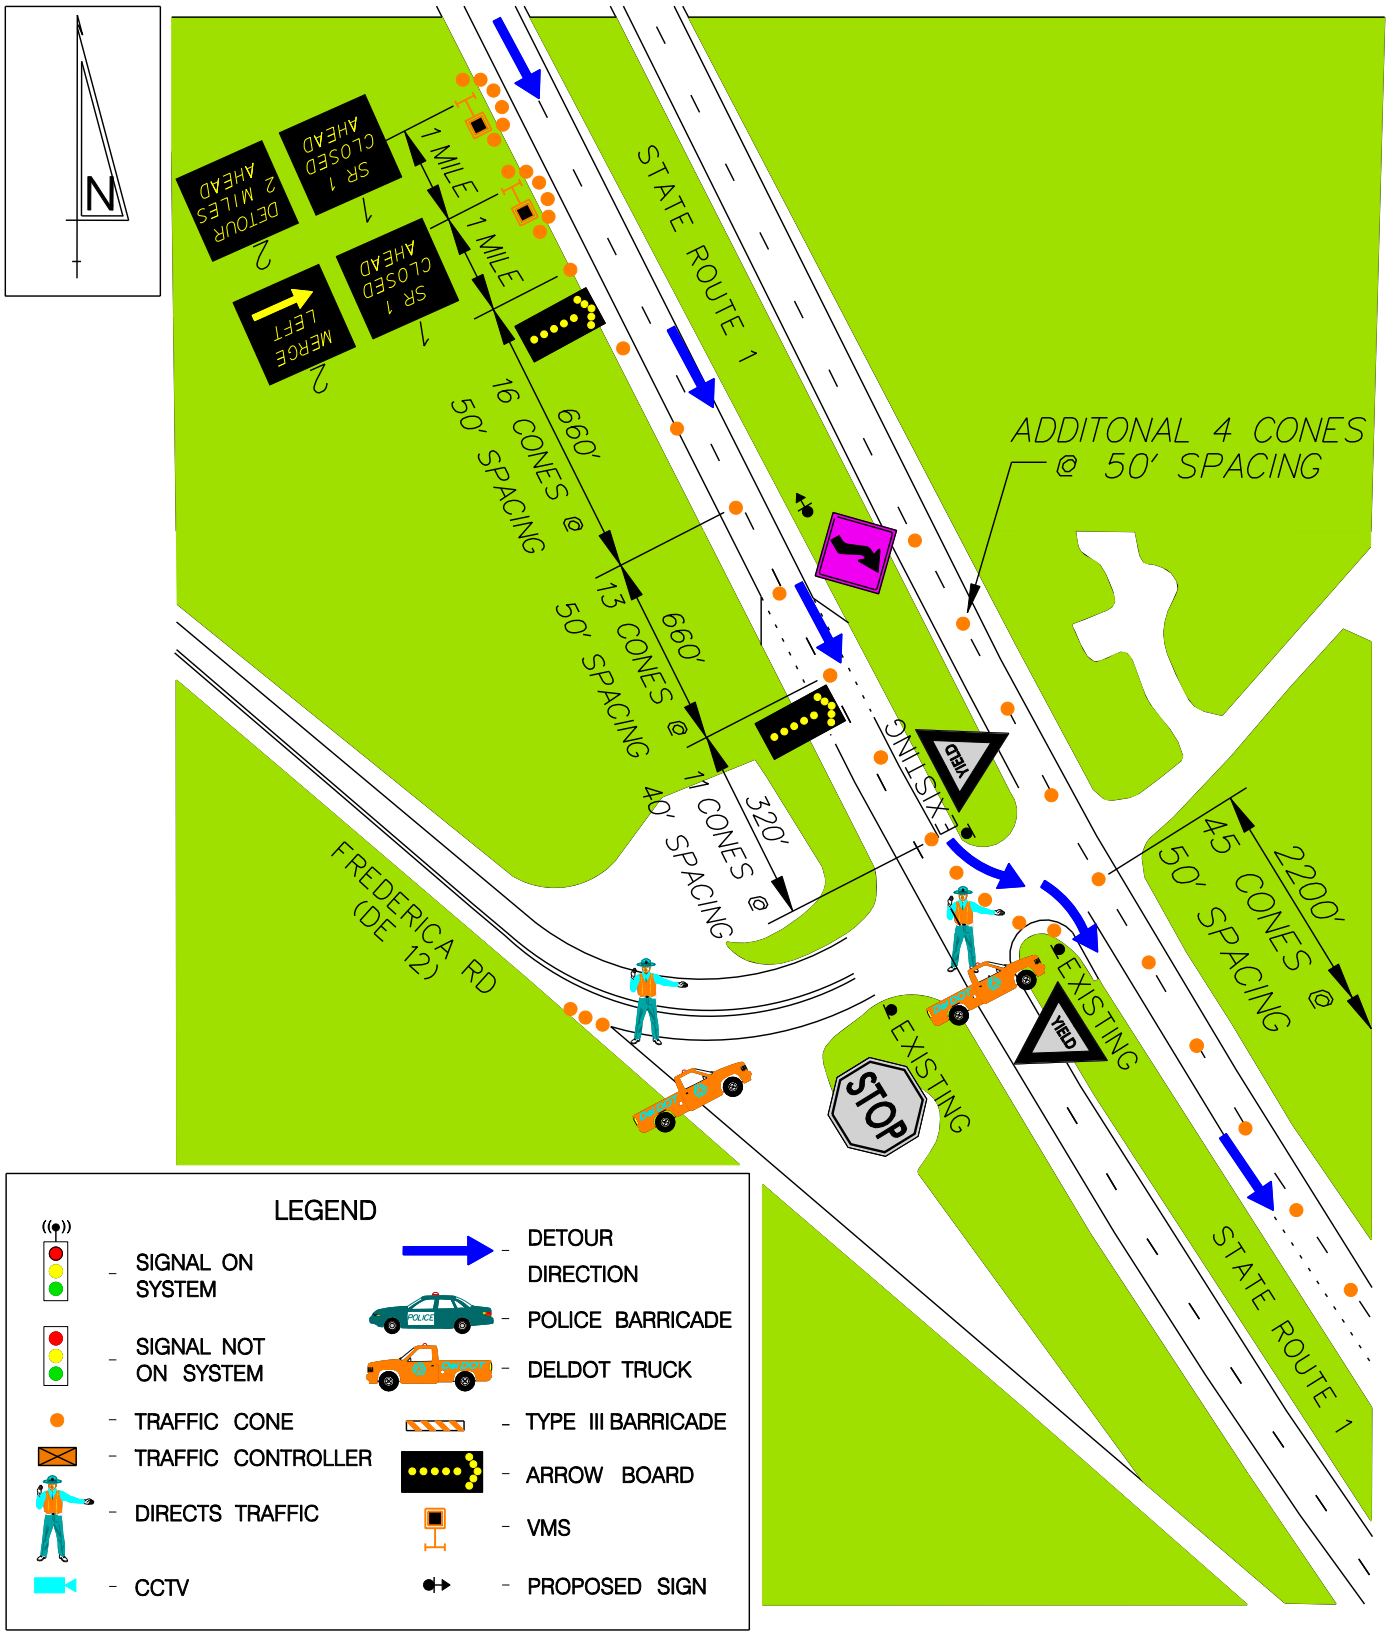

EQUIPMENT/PERSONNEL TOTALS	
TRAFFIC CONES	108
ARROW BOARDS	2
VMS	2
POLICE VEHICLES	–
DELDOT TRUCKS	2
TYPE 3 BARRICADES	–
DETOUR SIGN EXIST. POST	–
DETOUR SIGN W/SUPPORT	1
PERSONNEL (DIRECTING TRAFFIC)	2
RESP. FOR EQUIP. SETUP	DelDOT

BACKGROUND COLOR

ROADWAY | BUILDING | CONCRETE | GRASS

CONE TAPER & TANGENT LENGTHS				
APPROACH	DESCRIPTION	TANGENT	TAPER	CONES
SB SR 1	CLOSE TWO THROUGH LANES	980'	660'	44
NB SR 1	CONTRA FLOW	2400'	–	49
SB FREDERICA	CLOSE SR 1 SB ON RAMP	–	–	3

DRAWING NOT TO SCALE

DETOUR REFERENCE #:
DE1– – – –SB04691–04691–1A

CONTROL POINT A:
STATE ROUTE 1 AND FREDERICA ROAD

DATE:	BY:	REFERENCE NUMBER:
APRIL 2010	JZ	A