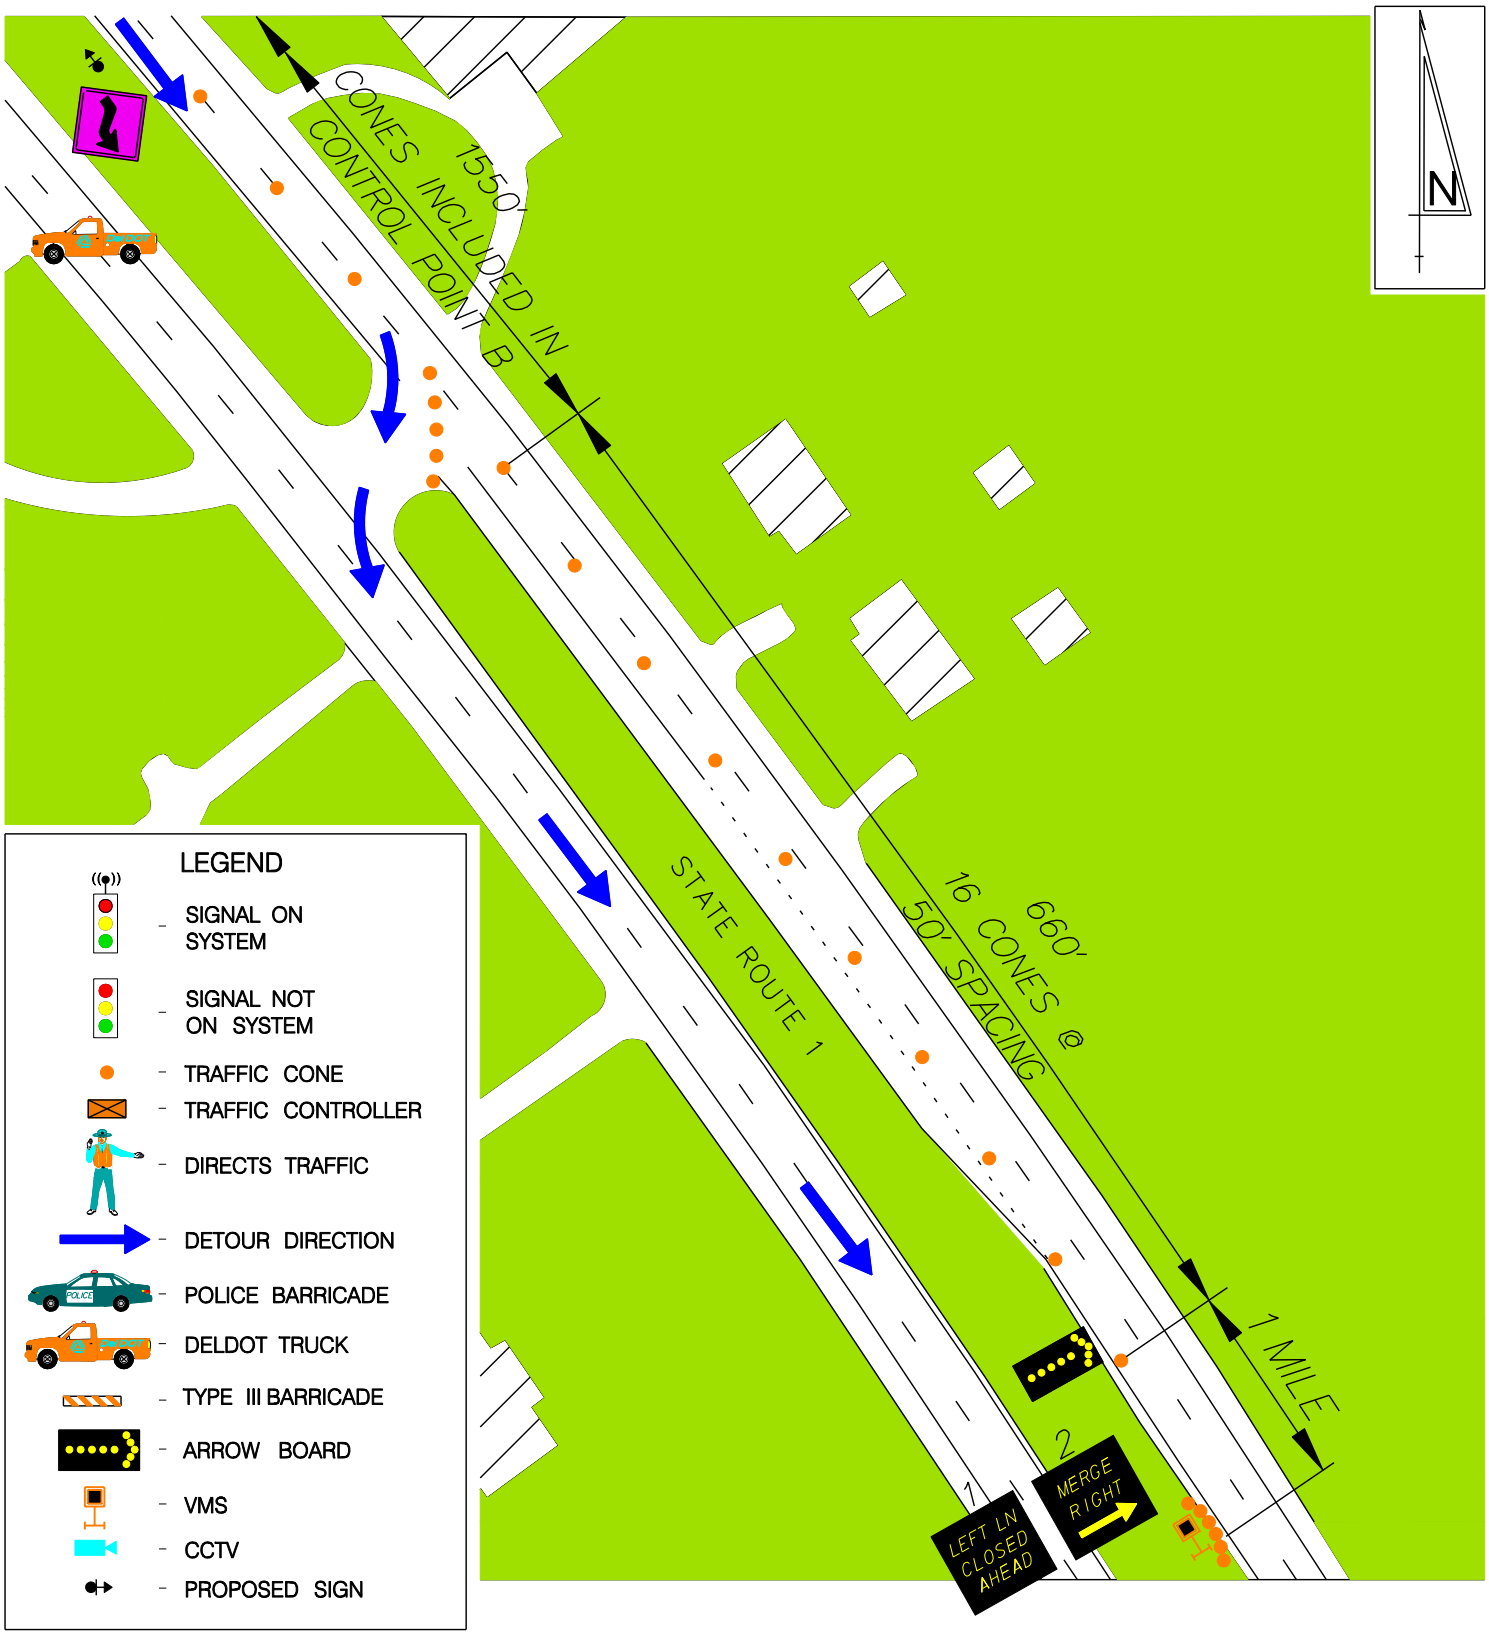

EQUIPMENT/PERSONNEL TOTALS	
TRAFFIC CONES	26
ARROW BOARDS	1
VMS	1
POLICE VEHICLES	–
DELDOT TRUCKS	1
TYPE 3 BARRICADES	–
DETOUR SIGN EXIST. POST	–
DETOUR SIGN W/SUPPORT	1
PERSONNEL (DIRECTING TRAFFIC)	–
RESP. FOR EQUIP. SETUP	DelDOT

BACKGROUND COLOR

ROADWAY BUILDING CONCRETE GRASS

CONE TAPER & TANGENT LENGTHS				
APPROACH	DESCRIPTION	TANGENT	TAPER	CONES
NB SR 1	CONTRAFLOW	40'	–	4
NB SR 1	CLOSE RIGHT THROUGH LANE	–	660'	16

DRAWING NOT TO SCALE

DETOUR REFERENCE #:
DE1– – – –SB04691–04691–1C

CONTROL POINT C:
SR 1 AND X–OVER SOUTH OF TUB MILL POND ROAD

DATE:	BY:	REFERENCE NUMBER:
APRIL 2010	JZ	C