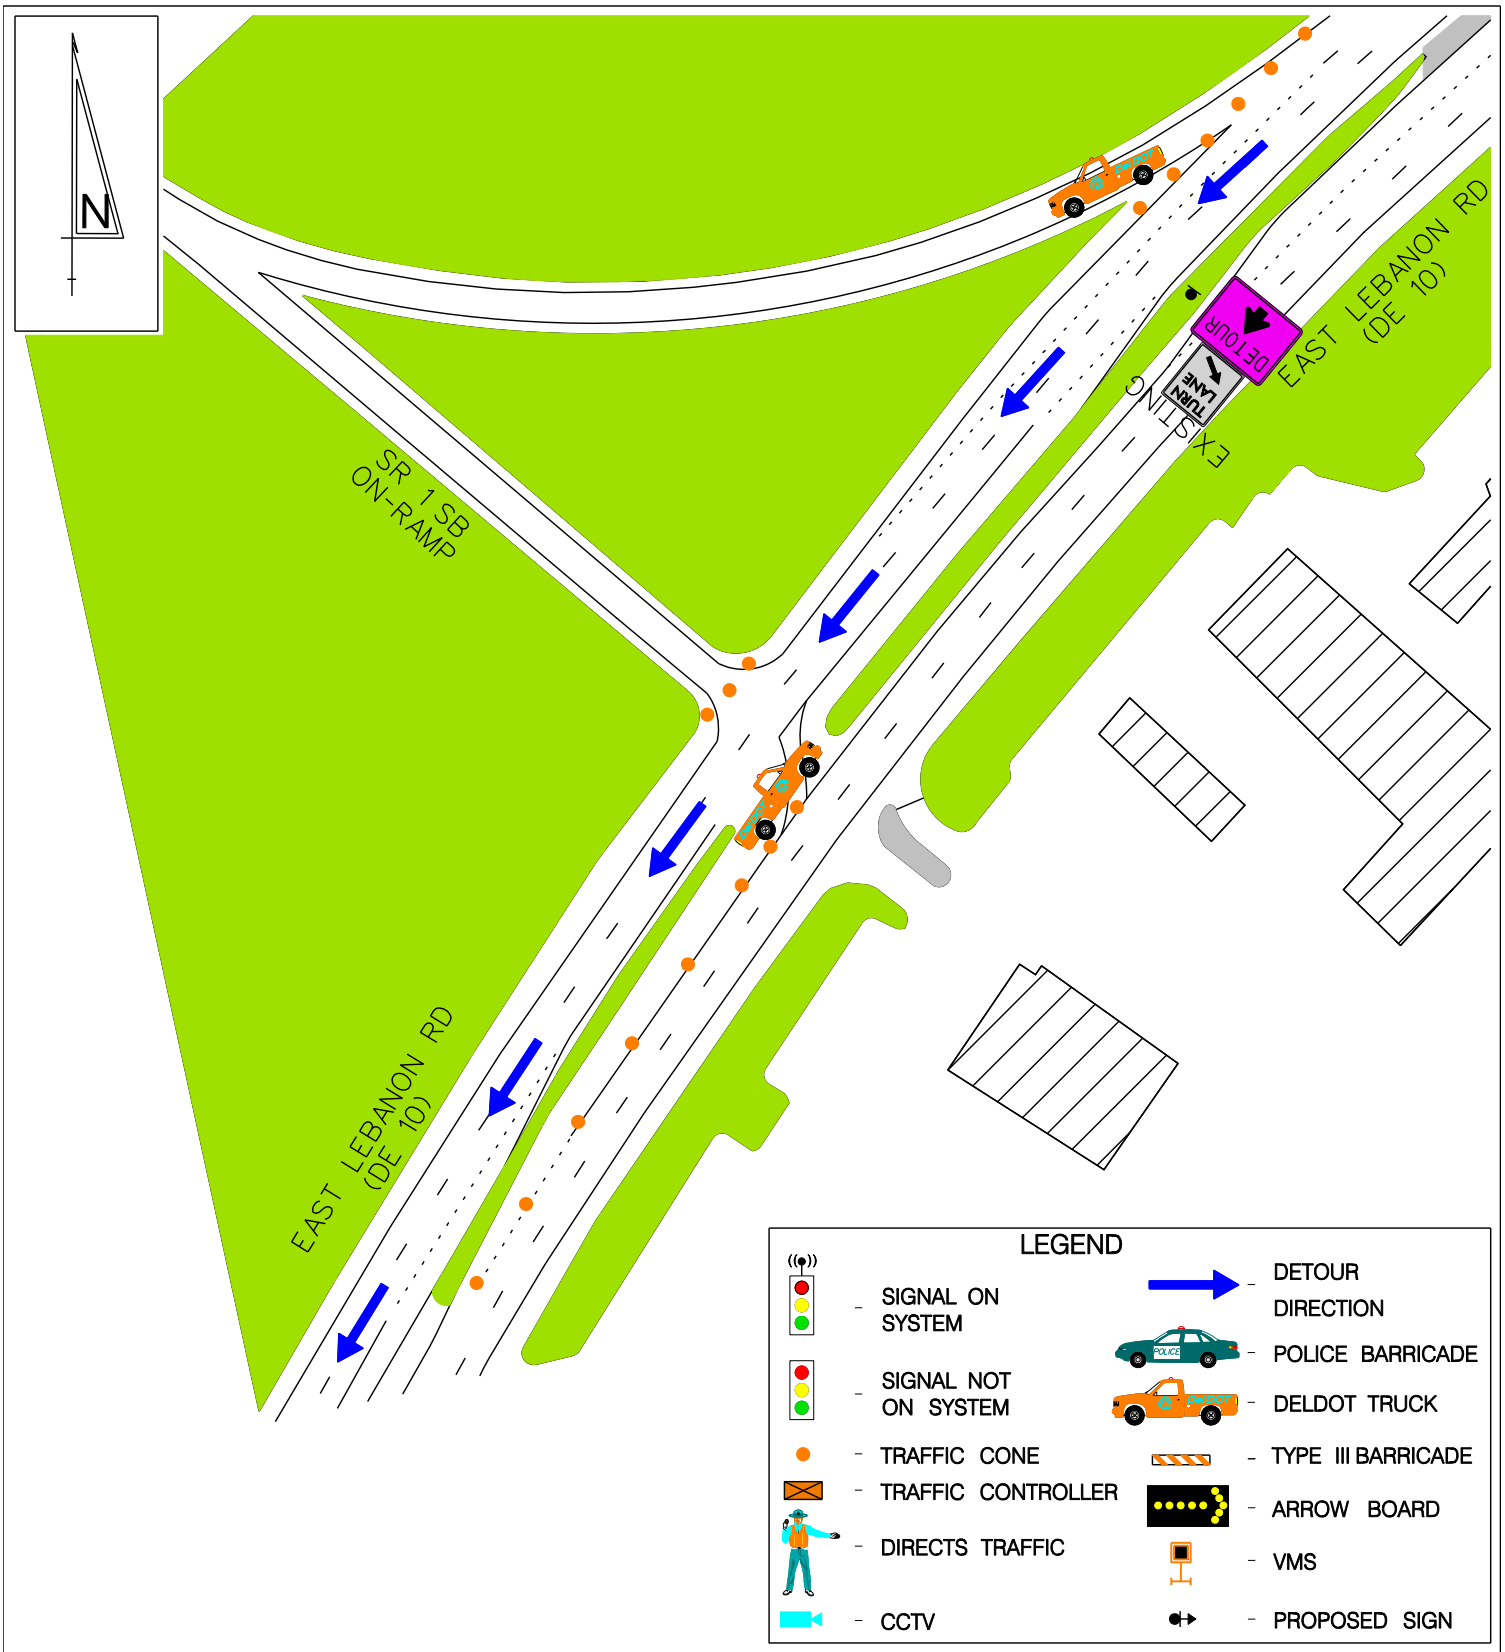

EQUIPMENT/PERSONNEL TOTALS	
TRAFFIC CONES	18
ARROW BOARDS	–
VMS	–
POLICE VEHICLES	–
DELDOT TRUCKS	2
TYPE 3 BARRICADES	–
DETOUR SIGN EXIST. POST	1
DETOUR SIGN W/SUPPORT	–
PERSONNEL (DIRECTING TRAFFIC)	–
RESP. FOR EQUIP. SETUP	DelDOT

BACKGROUND COLOR

ROADWAY BUILDING CONCRETE GRASS

CONE TAPER & TANGENT LENGTHS				
APPROACH	DESCRIPTION	TANGENT	TAPER	CONES
LEBANON RD	CLOSE LEFT TURN LANE	300'	–	8
SR 1 RAMPS	CLOSE ON-RAMPS	–	–	10

DRAWING NOT TO SCALE

DETOUR REFERENCE #:
DE1– – – –SB05141–05506–1K

CONTROL POINT K:
E. LEBANON ROAD AND
SR 1 SB ON–RAMP

DATE:	BY:	REFERENCE NUMBER:
APRIL 2010	JZ	K