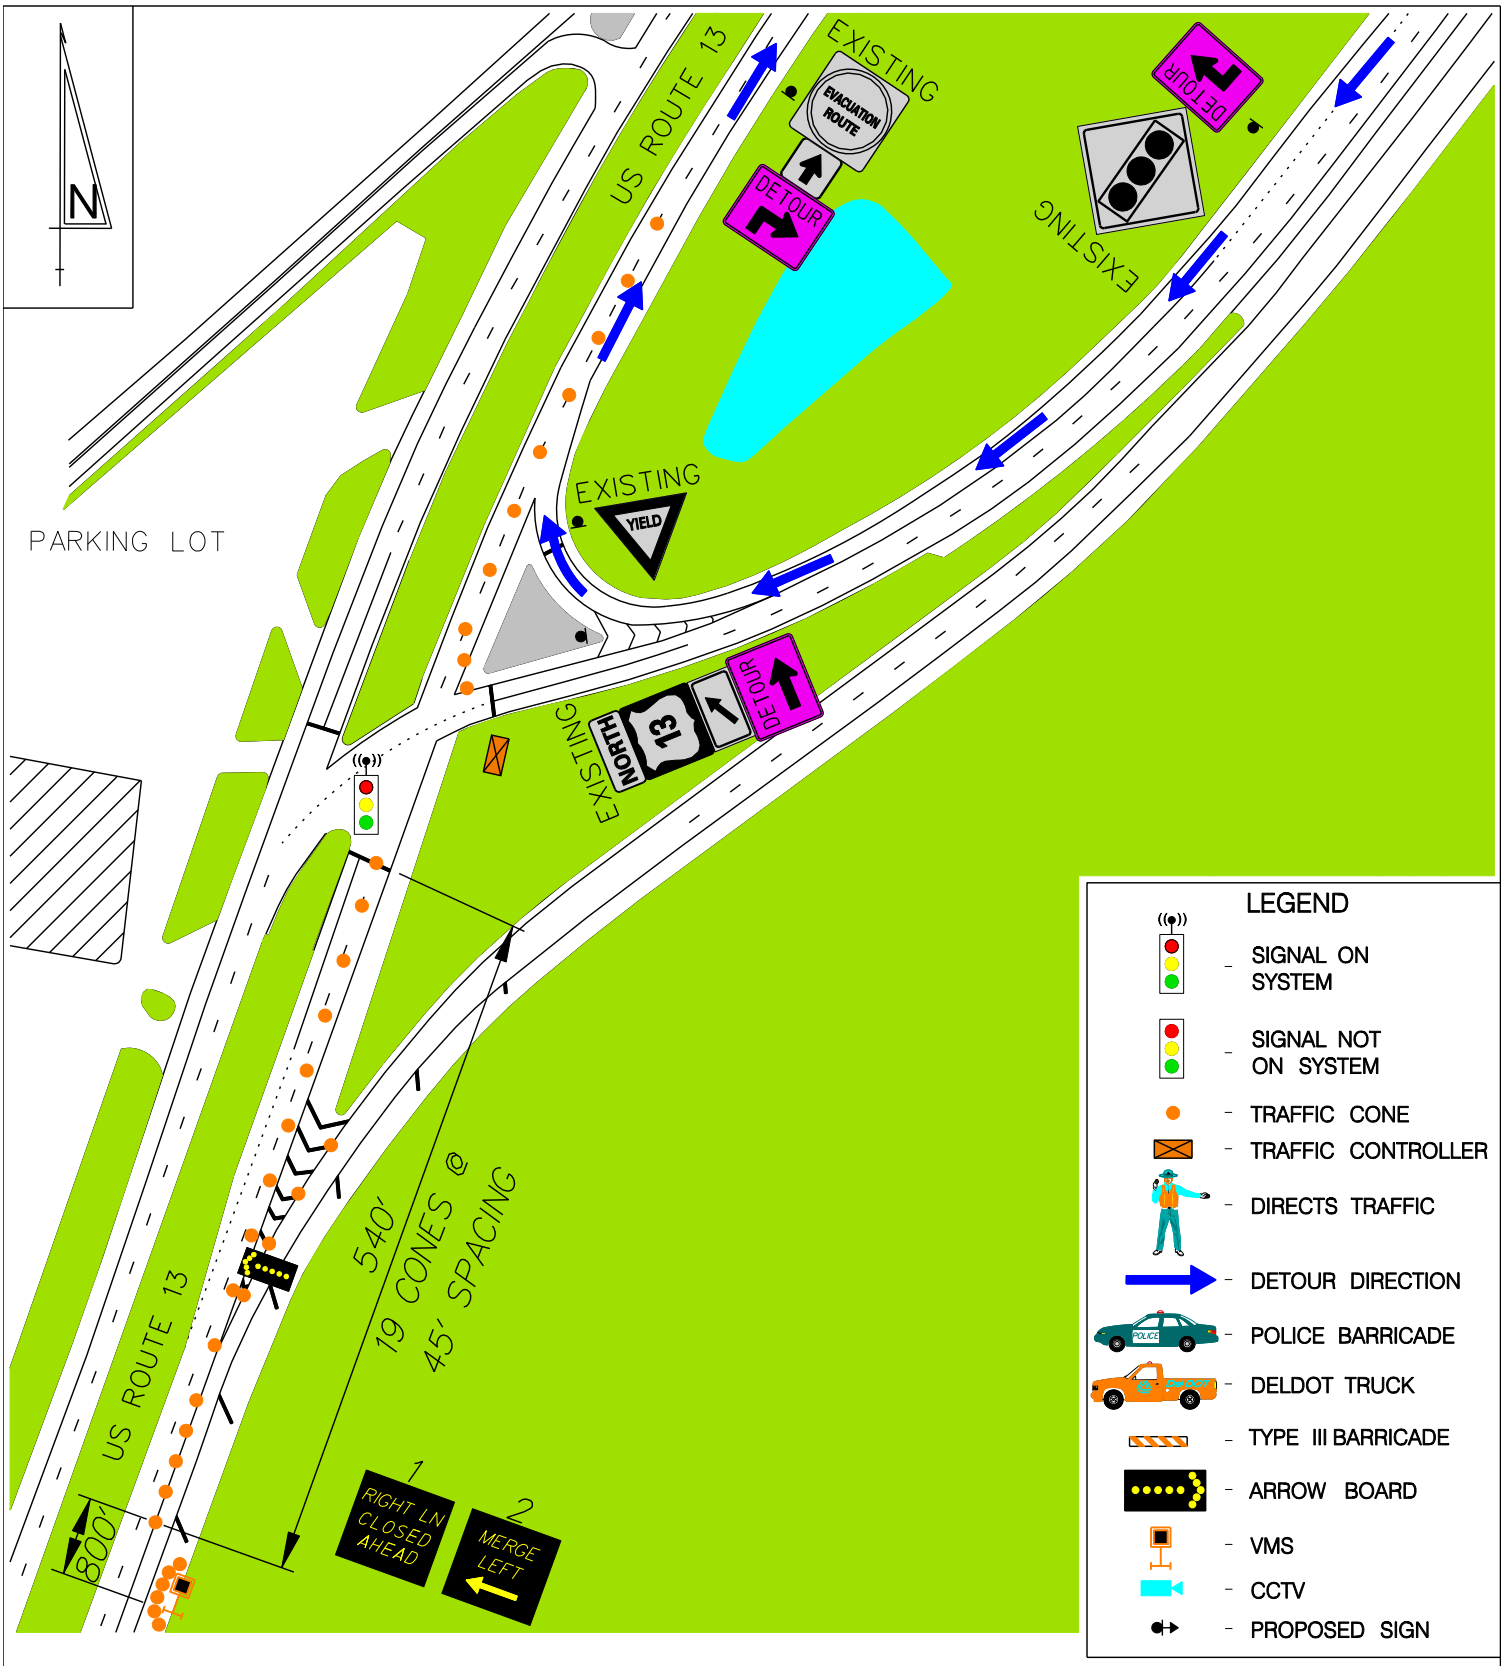

EQUIPMENT/PERSONNEL TOTALS	
TRAFFIC CONES	35
ARROW BOARDS	1
VMS	1
POLICE VEHICLES	–
DELDOT TRUCKS	–
TYPE 3 BARRICADES	–
DETOUR SIGN EXIST. POST	3
DETOUR SIGN W/SUPPORT	–
PERSONNEL (DIRECTING TRAFFIC)	–
RESP. FOR EQUIP. SETUP	DelDOT

BACKGROUND COLOR

ROADWAY BUILDING CONCRETE GRASS

CONE TAPER & TANGENT LENGTHS				
APPROACH	DESCRIPTION	TANGENT	TAPER	CONES
NB US 13	CLOSE RIGHT THROUGH LANE	400'	540'	29

DRAWING NOT TO SCALE

DETOUR REFERENCE #:

DE1– – – –SB05530–05676–1B

CONTROL POINT B:

US ROUTE 13 AND PUNCHEON RUN CONNECTOR

DATE:	BY:	REFERENCE NUMBER:
APRIL 2010	JZ	B