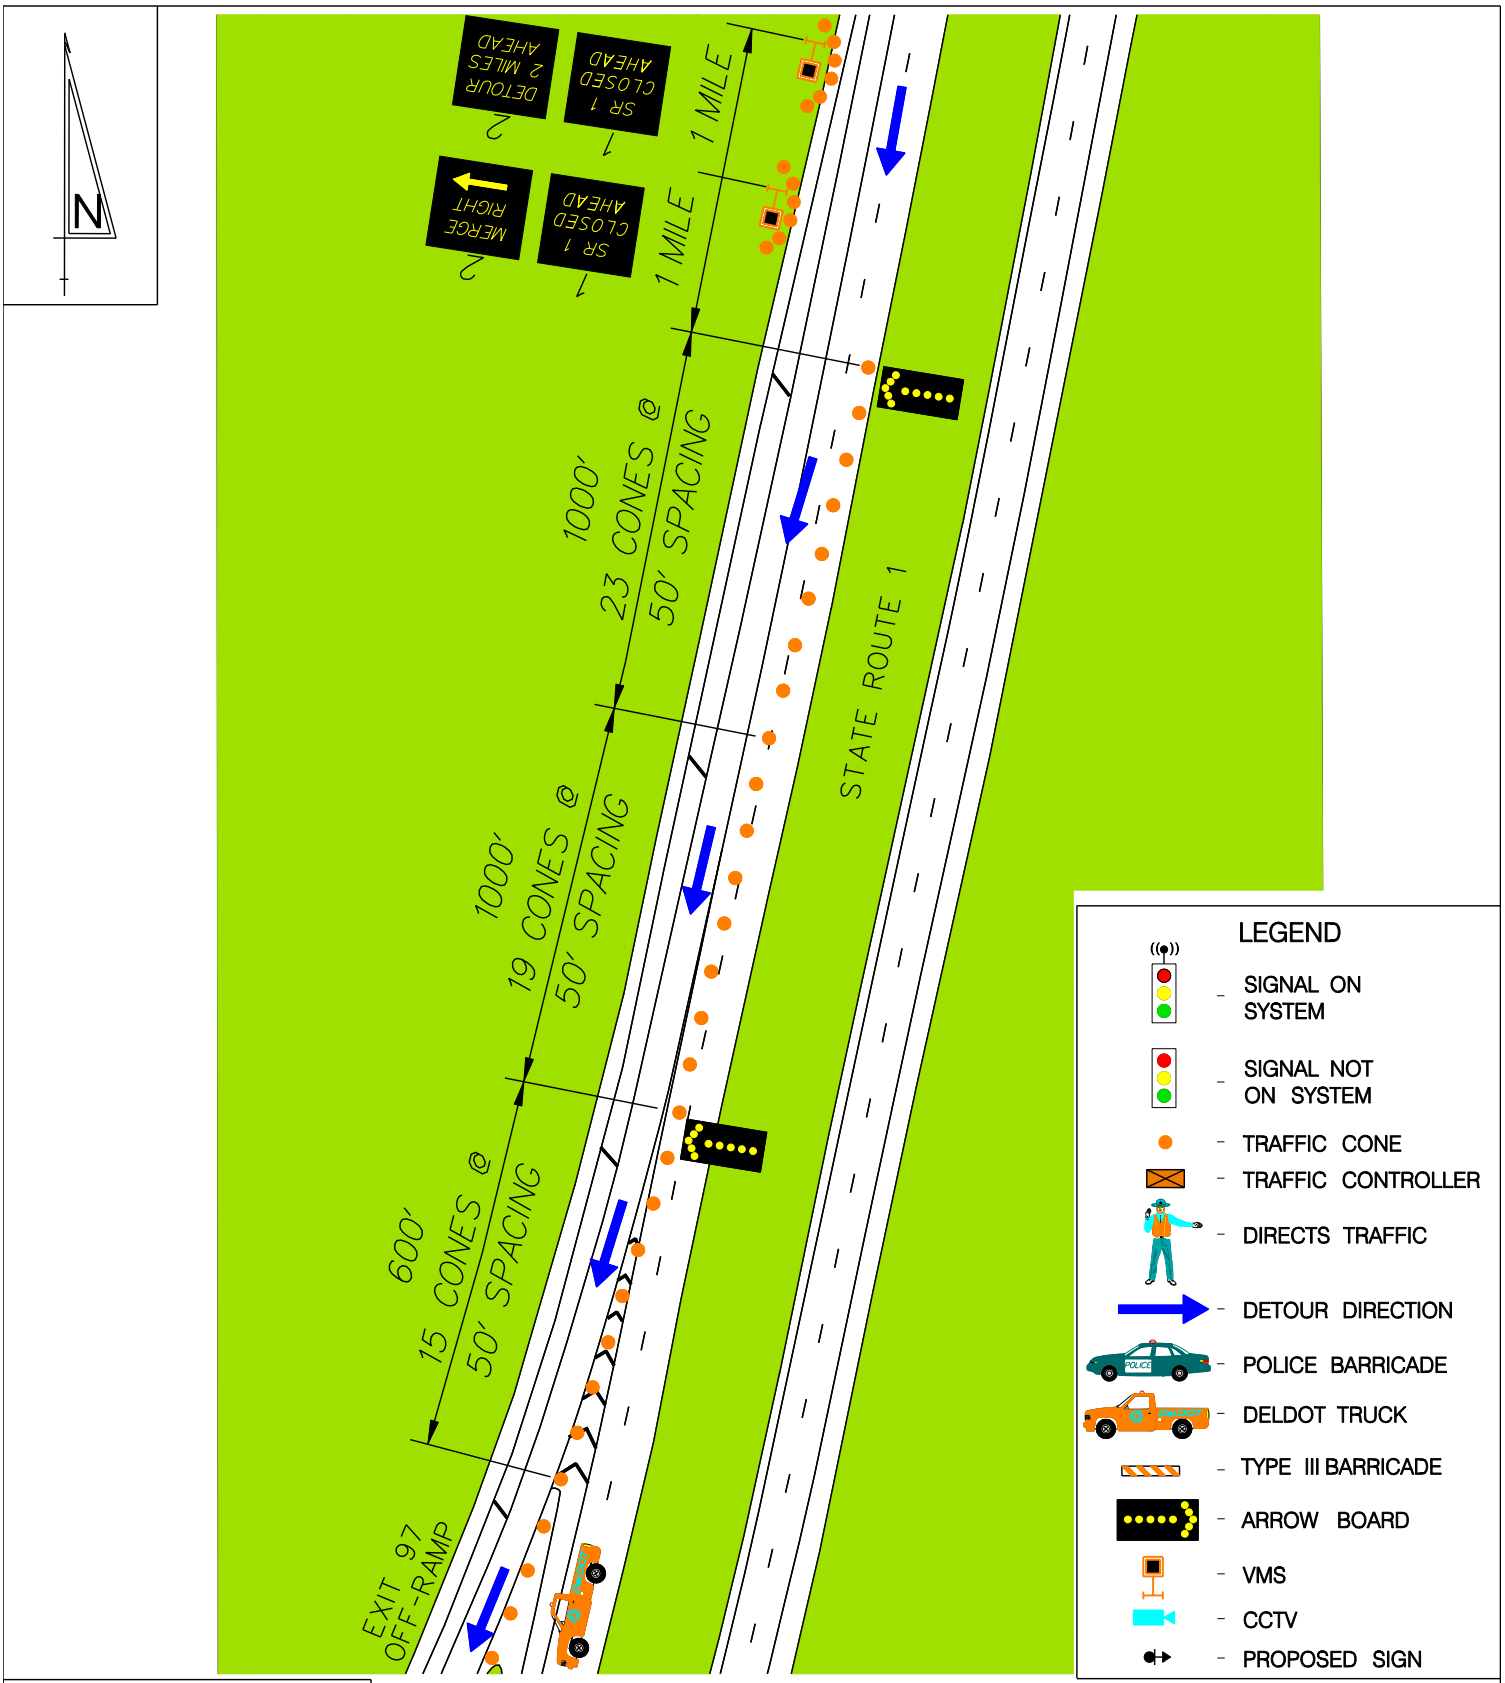

EQUIPMENT/PERSONNEL TOTALS	
TRAFFIC CONES	73
ARROW BOARDS	2
VMS	2
POLICE VEHICLES	–
DELDOT TRUCKS	1
TYPE 3 BARRICADES	–
DETOUR SIGN EXIST. POST	–
DETOUR SIGN W/SUPPORT	–
PERSONNEL (DIRECTING TRAFFIC)	–
RESP. FOR EQUIP. SETUP	DelDOT

BACKGROUND COLOR

ROADWAY BUILDING CONCRETE GRASS

CONE TAPER & TANGENT LENGTHS				
APPROACH	DESCRIPTION	TANGENT	TAPER	CONES
SB SR 1	CLOSE (2) THROUGH LANES	1100'	1600'	61

DRAWING NOT TO SCALE

DETOUR REFERENCE #:

DE1– – – –SB05719–05792–1A

CONTROL POINT A: SR 1 AND PUCHEON RUN CONNECTOR EXIT

DATE:	BY:	REFERENCE NUMBER:
APRIL 2010	JZ	A