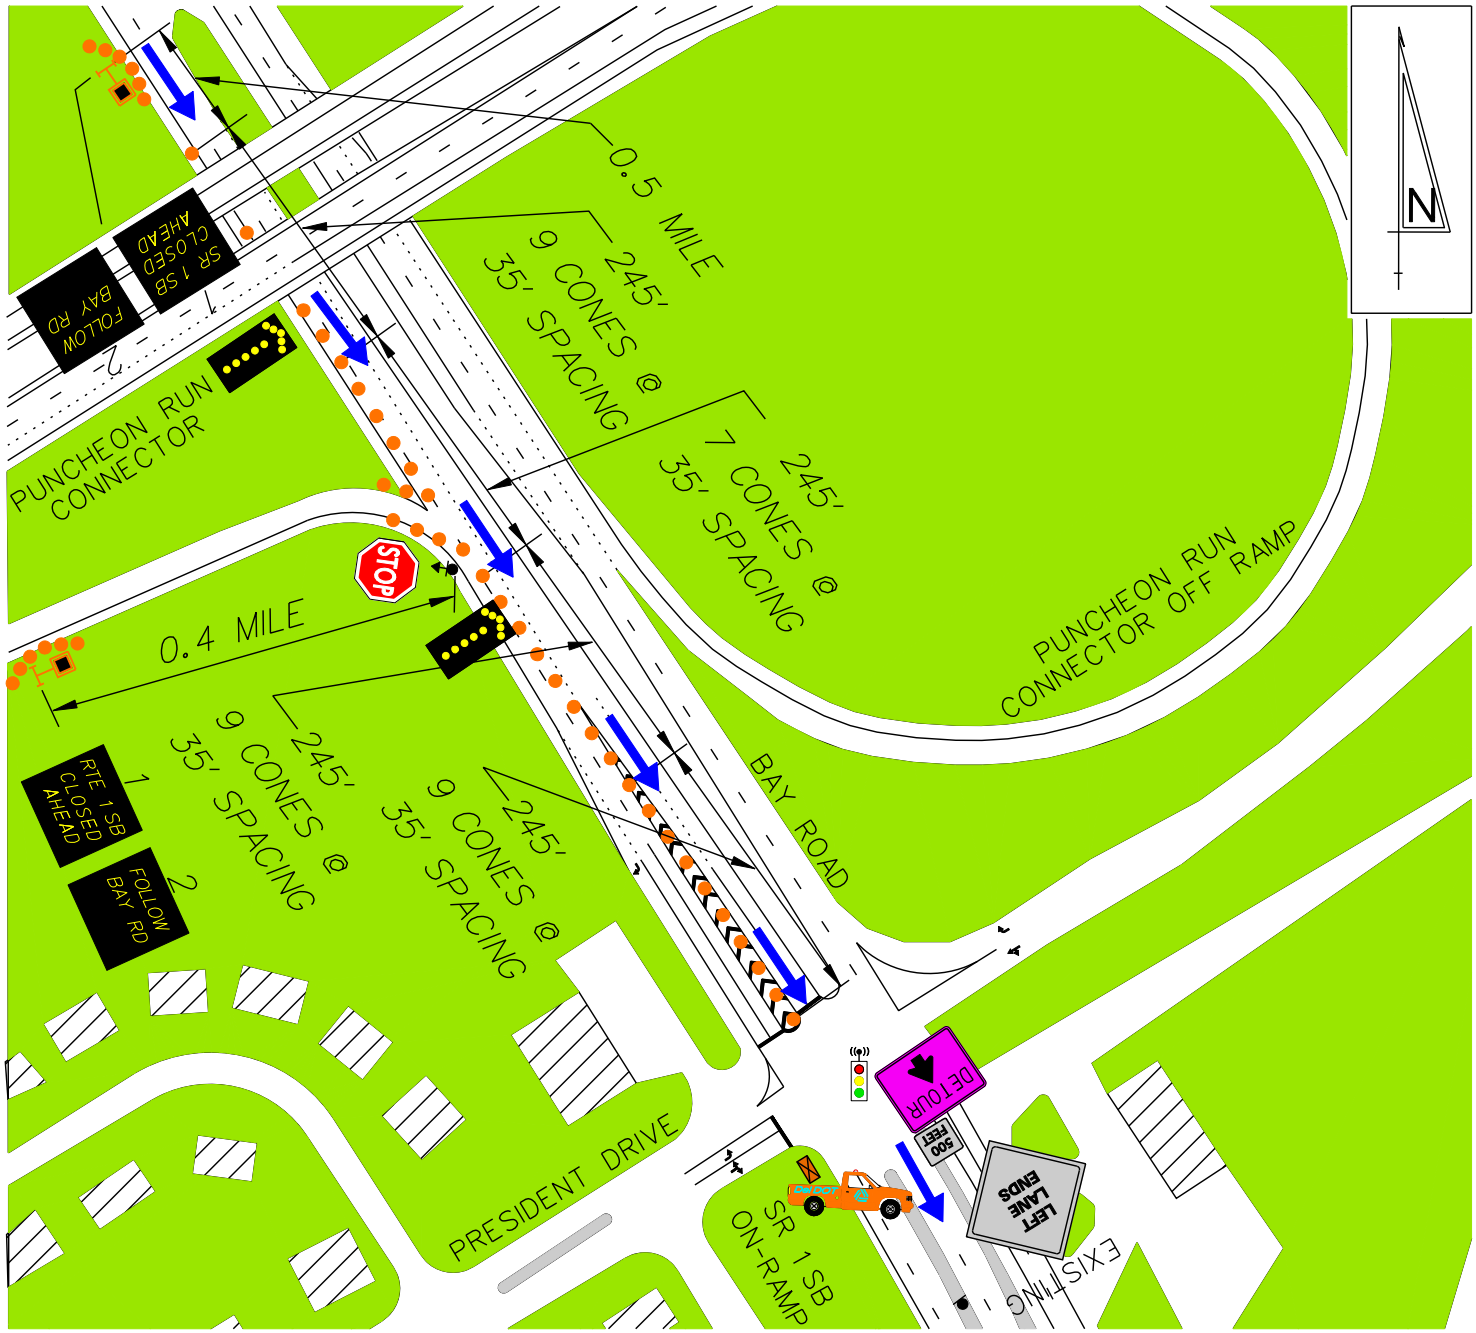

LEGEND

- SIGNAL ON SYSTEM
- SIGNAL NOT ON SYSTEM
- TRAFFIC CONE
- TRAFFIC CONTROLLER
- DIRECTS TRAFFIC
- CCTV
- DETOUR DIRECTION
- POLICE BARRICADE
- DELDOT TRUCK
- TYPE III BARRICADE
- ARROW BOARD
- VMS
- PROPOSED SIGN

EQUIPMENT/PERSONNEL TOTALS	
TRAFFIC CONES	51
ARROW BOARDS	2
VMS	2
POLICE VEHICLES	–
DELDOT TRUCKS	1
TYPE 3 BARRICADES	–
DETOUR SIGN EXIST. POST	1
DETOUR SIGN W/SUPPORT	1
PERSONNEL (DIRECTING TRAFFIC)	–
RESP. FOR EQUIP. SETUP	DelDOT

BACKGROUND COLOR

ROADWAY BUILDING CONCRETE GRASS

CONE TAPER & TANGENT LENGTHS				
APPROACH	DESCRIPTION	TANGENT	TAPER	CONES
SB BAY ROAD	CLOSE TWO RIGHT THROUGH LANES	245'	735'	34
P.R.C RAMP	CHANNELING OFF RAMP TRAFFIC	–	–	5

DRAWING NOT TO SCALE

DETOUR REFERENCE #:
DE1– – – –SB05793–05942–1I

CONTROL POINT I:
BAY ROAD AND AND
SR 1 SB ON–RAMP

DATE:	BY:	REFERENCE NUMBER:
APRIL 2010	JZ	I