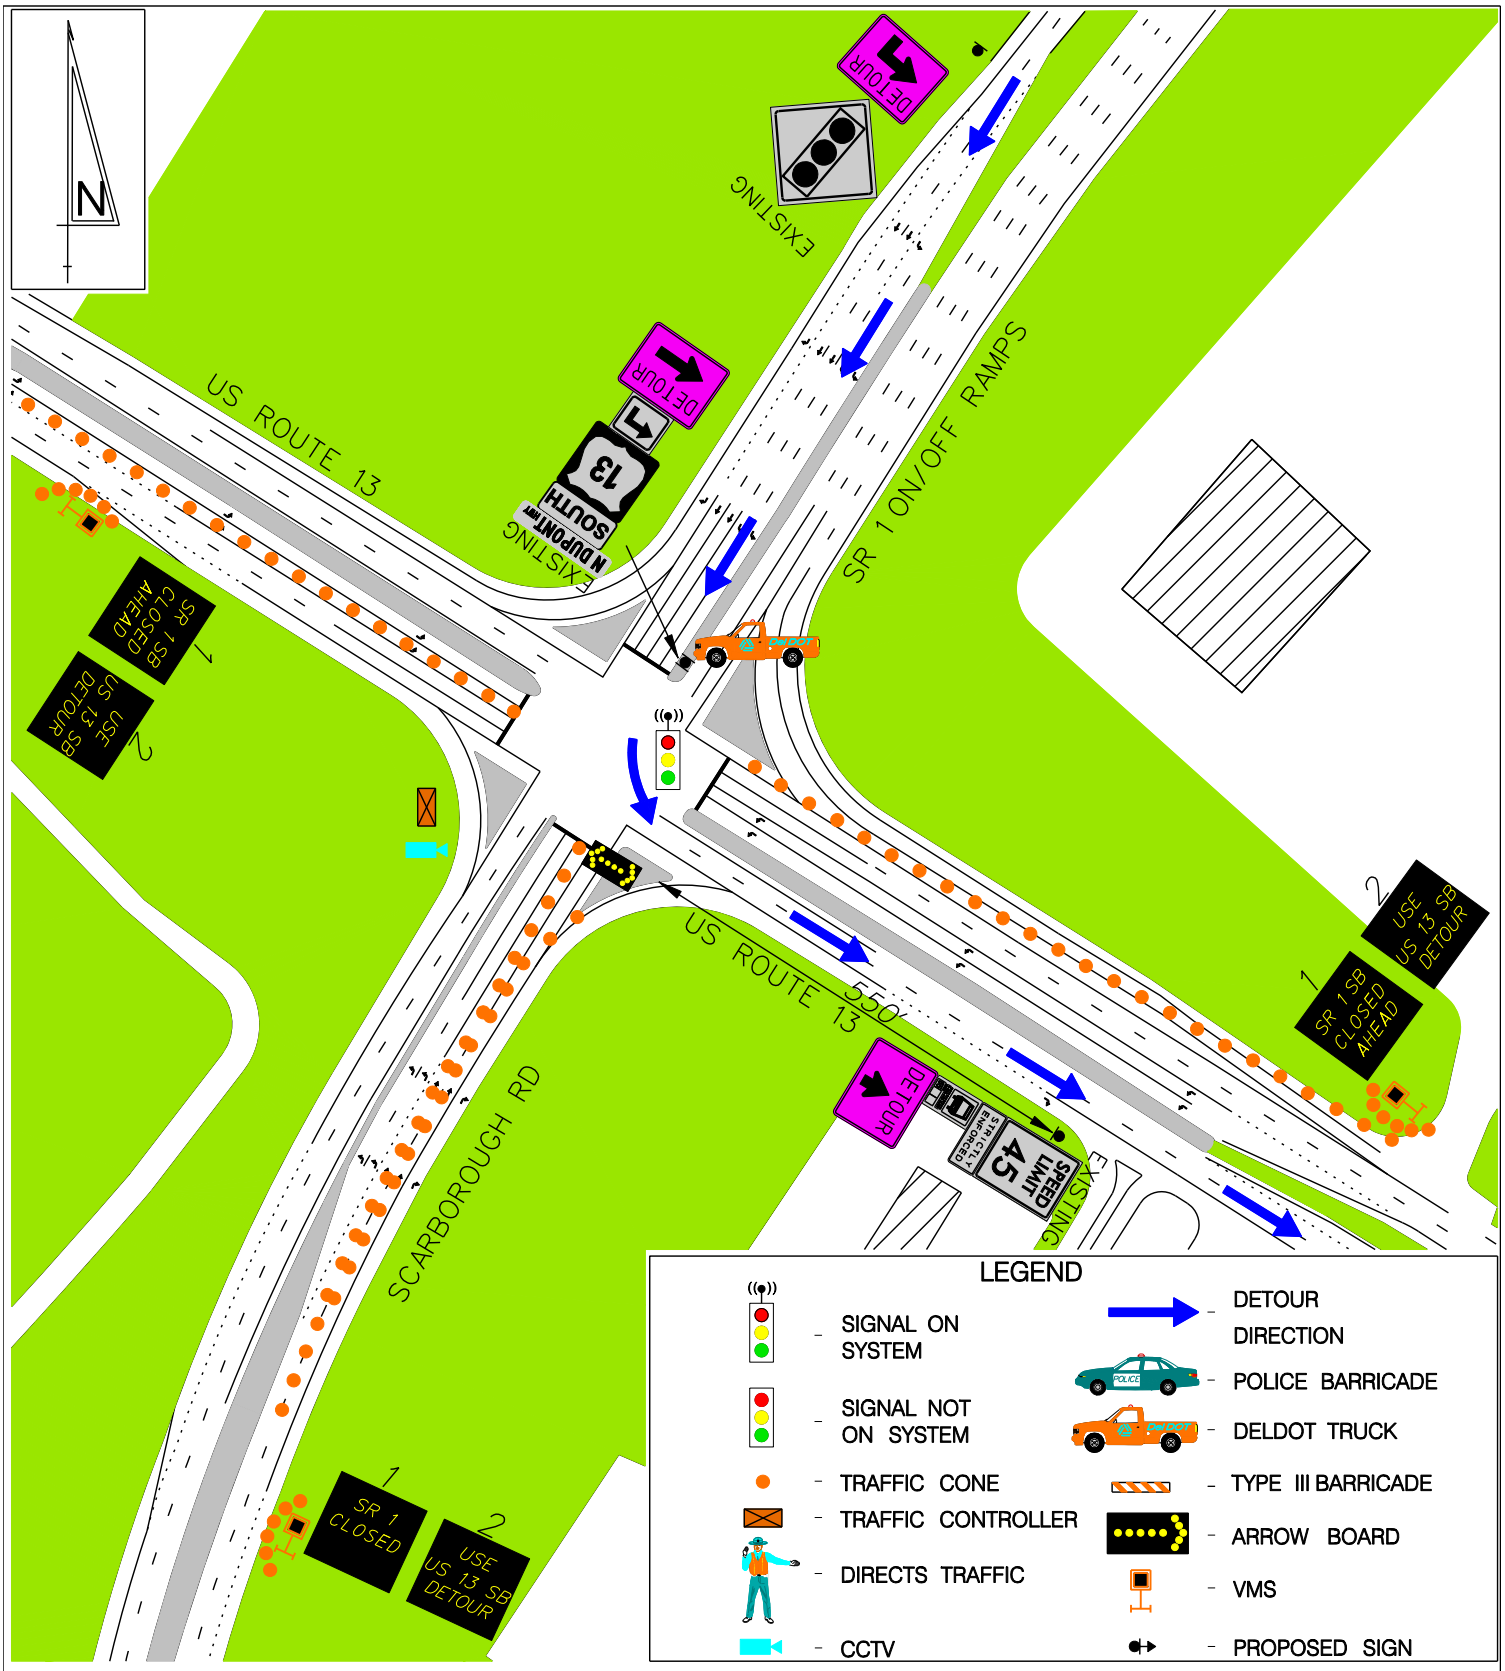

EQUIPMENT/PERSONNEL TOTALS	
TRAFFIC CONES	80
ARROW BOARDS	1
VMS	3
POLICE VEHICLES	–
DELDOT TRUCKS	1
TYPE 3 BARRICADES	–
DETOUR SIGN EXIST. POST	3
DETOUR SIGN W/SUPPORT	–
PERSONNEL (DIRECTING TRAFFIC)	–
RESP. FOR EQUIP. SETUP	DelDOT

BACKGROUND COLOR

ROADWAY BUILDING CONCRETE GRASS

CONE TAPER & TANGENT LENGTHS				
APPROACH	DESCRIPTION	TANGENT	TAPER	CONES
NB US 13	CLOSE RIGHT TURN LANES	600'	245'	21
SB US 13	CLOSE LEFT TURN LANES	675'	–	14
SCARBOROUGH RD	CLOSE THROUGH TURN LANES	–	450'	27

DRAWING NOT TO SCALE

DETOUR REFERENCE #:

DE1– – – –SB05943–06080–1B

CONTROL POINT B:

US 13 AND SCARBOROUGH RD/SR 1 ON/OFF RAMPS

DATE:	BY:	REFERENCE NUMBER:
FEB 2010	JZ	B