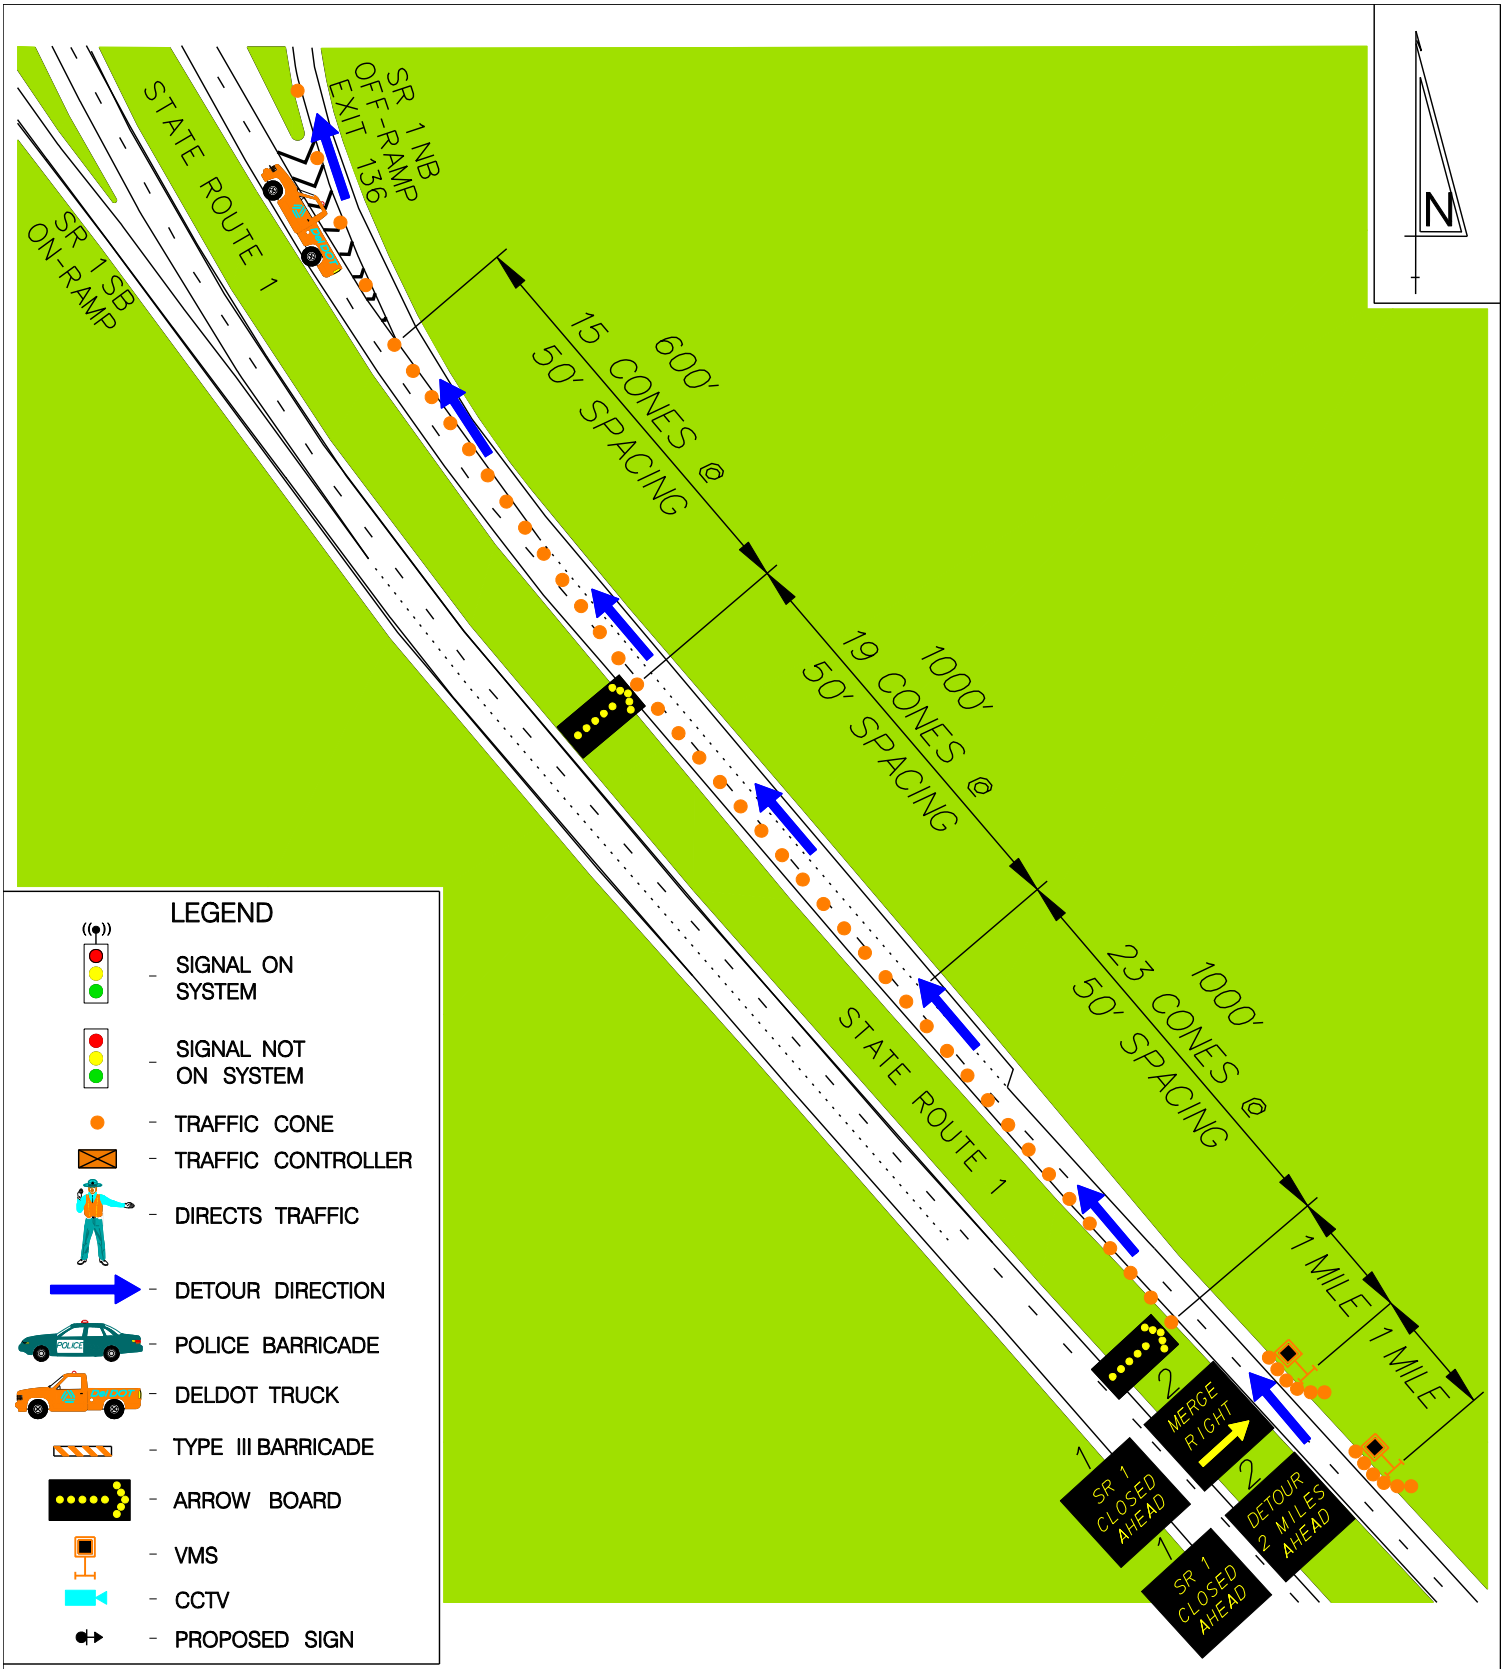

LEGEND

- SIGNAL ON SYSTEM
- SIGNAL NOT ON SYSTEM
- TRAFFIC CONE
- TRAFFIC CONTROLLER
- DIRECTS TRAFFIC
- DETOUR DIRECTION
- POLICE BARRICADE
- DELDOT TRUCK
- TYPE III BARRICADE
- ARROW BOARD
- VMS
- CCTV
- PROPOSED SIGN

EQUIPMENT/PERSONNEL TOTALS	
TRAFFIC CONES	73
ARROW BOARDS	2
VMS	2
POLICE VEHICLES	–
DELDOT TRUCKS	1
TYPE 3 BARRICADES	–
DETOUR SIGN EXIST. POST	–
DETOUR SIGN W/SUPPORT	–
PERSONNEL (DIRECTING TRAFFIC)	–
RESP. FOR EQUIP. SETUP	DelDOT

BACKGROUND COLOR

ROADWAY BUILDING CONCRETE GRASS

CONE TAPER & TANGENT LENGTHS				
APPROACH	DESCRIPTION	TANGENT	TAPER	CONES
NB SR 1	CLOSE (2) THROUGH LANES	1200'	1600'	61

DRAWING NOT TO SCALE

DETOUR REFERENCE #:

DE1– – – –NB08394–08457–1A

CONTROL POINT A:
STATE ROUTE 1 NB AND EXIT 136 (DE 299)

DATE:	BY:	REFERENCE NUMBER:
MAY 2010	RAM	A