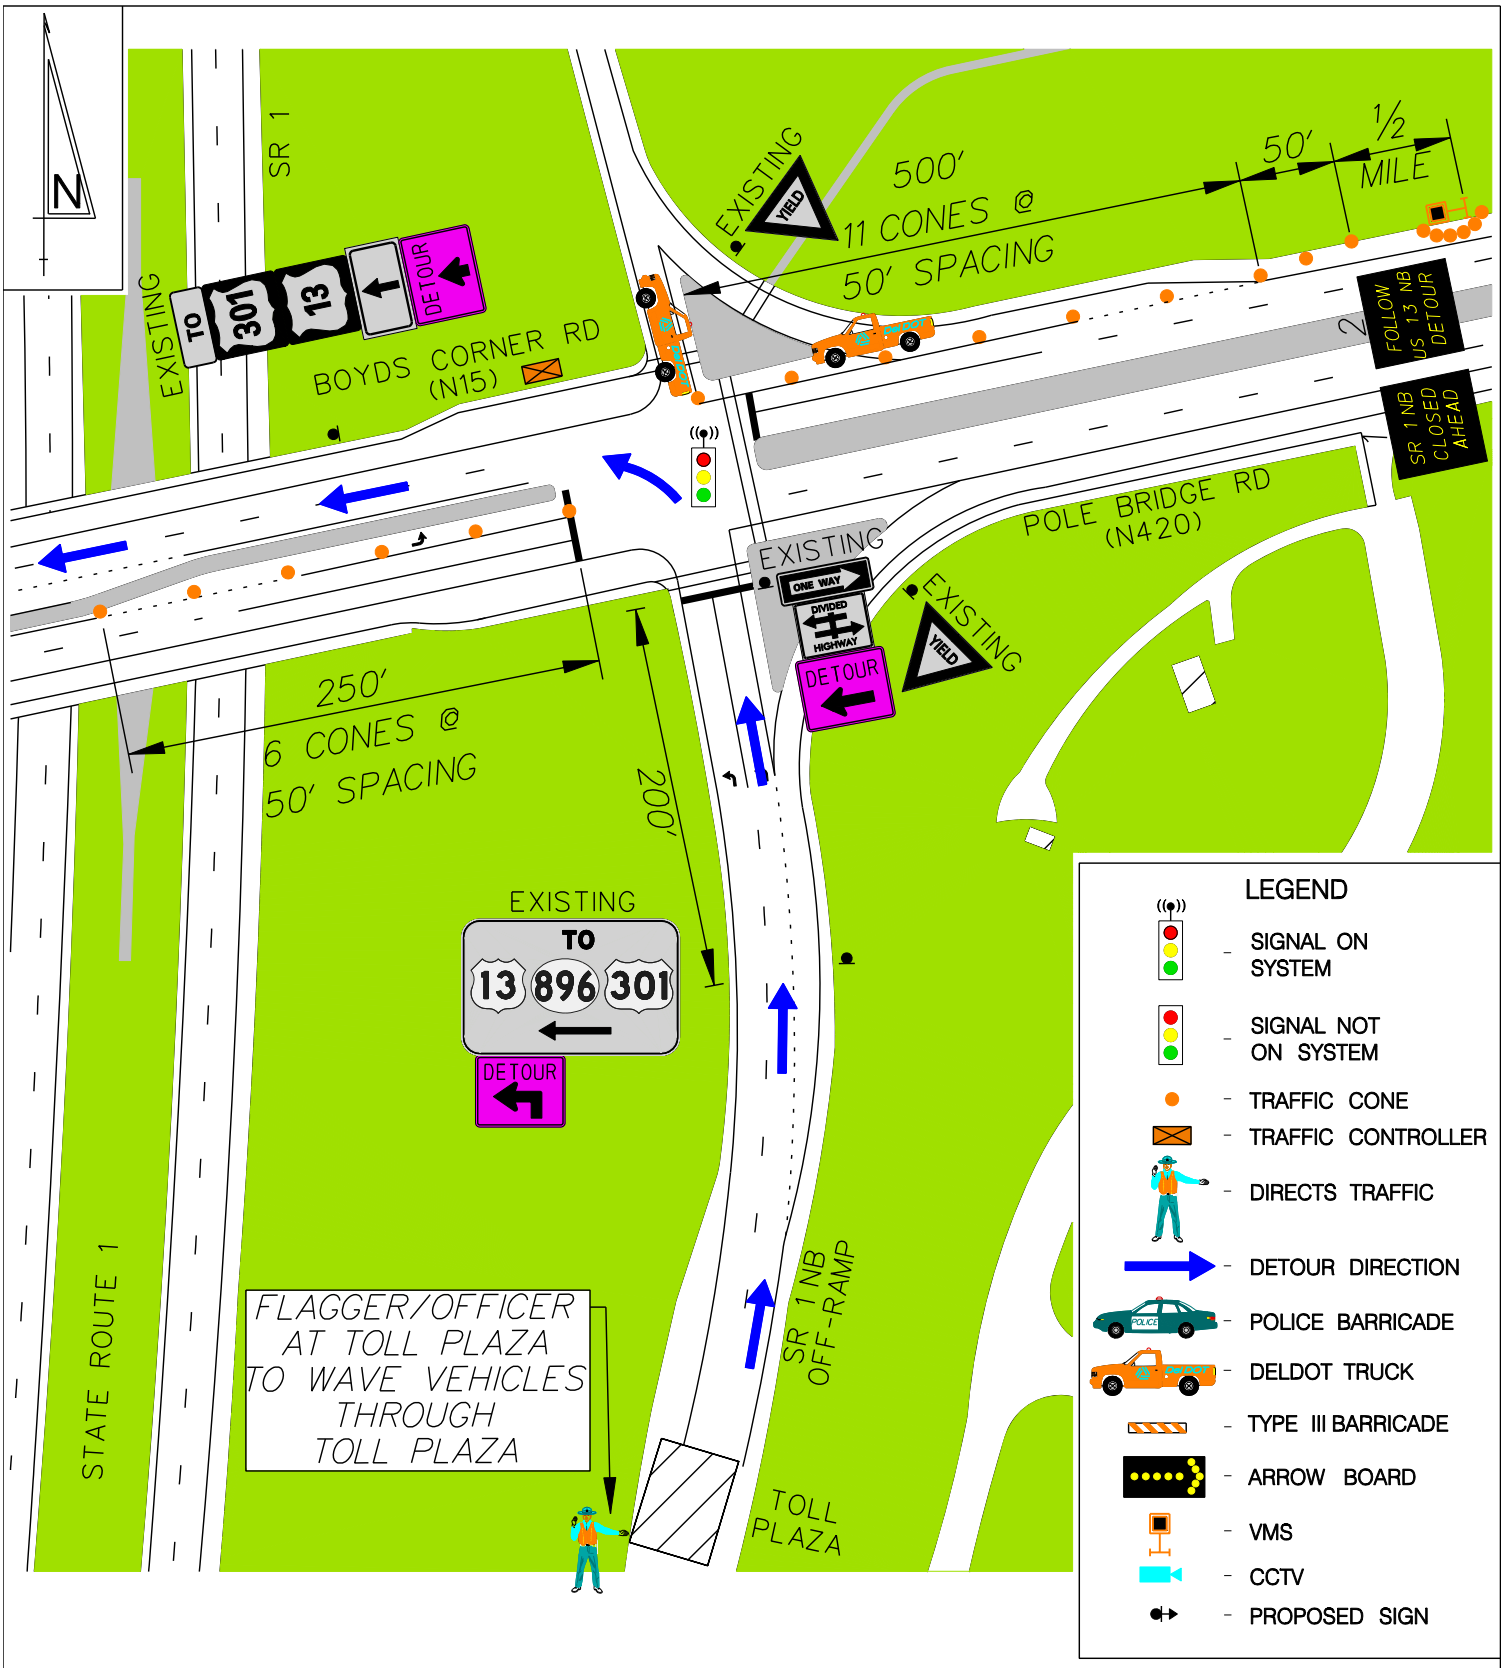

EQUIPMENT/PERSONNEL TOTALS	
TRAFFIC CONES	25
ARROW BOARDS	–
VMS	1
POLICE VEHICLES	–
DELDOT TRUCKS	2
TYPE 3 BARRICADES	–
DETOUR SIGN EXIST. POST	3
DETOUR SIGN W/SUPPORT	–
PERSONNEL (DIRECTING TRAFFIC)	1
RESP. FOR EQUIP. SETUP	DelDOT

BACKGROUND COLOR

ROADWAY BUILDING CONCRETE GRASS

CONE TAPER & TANGENT LENGTHS				
APPROACH	DESCRIPTION	TANGENT	TAPER	CONES
EB BOYDS	CLOSE LEFT TURN LANE	250'	–	6
WB POLE	CLOSE RIGHT TURN LANE	500'	50'	13

DRAWING NOT TO SCALE

DETOUR REFERENCE #:

DE1– – – –NB08851–09381–1B

CONTROL POINT B:
BOYDS CORNER RD AND
SR 1 NB ON/OFF RAMPS

DATE:	BY:	REFERENCE NUMBER:
MAY 2010	RAM	B