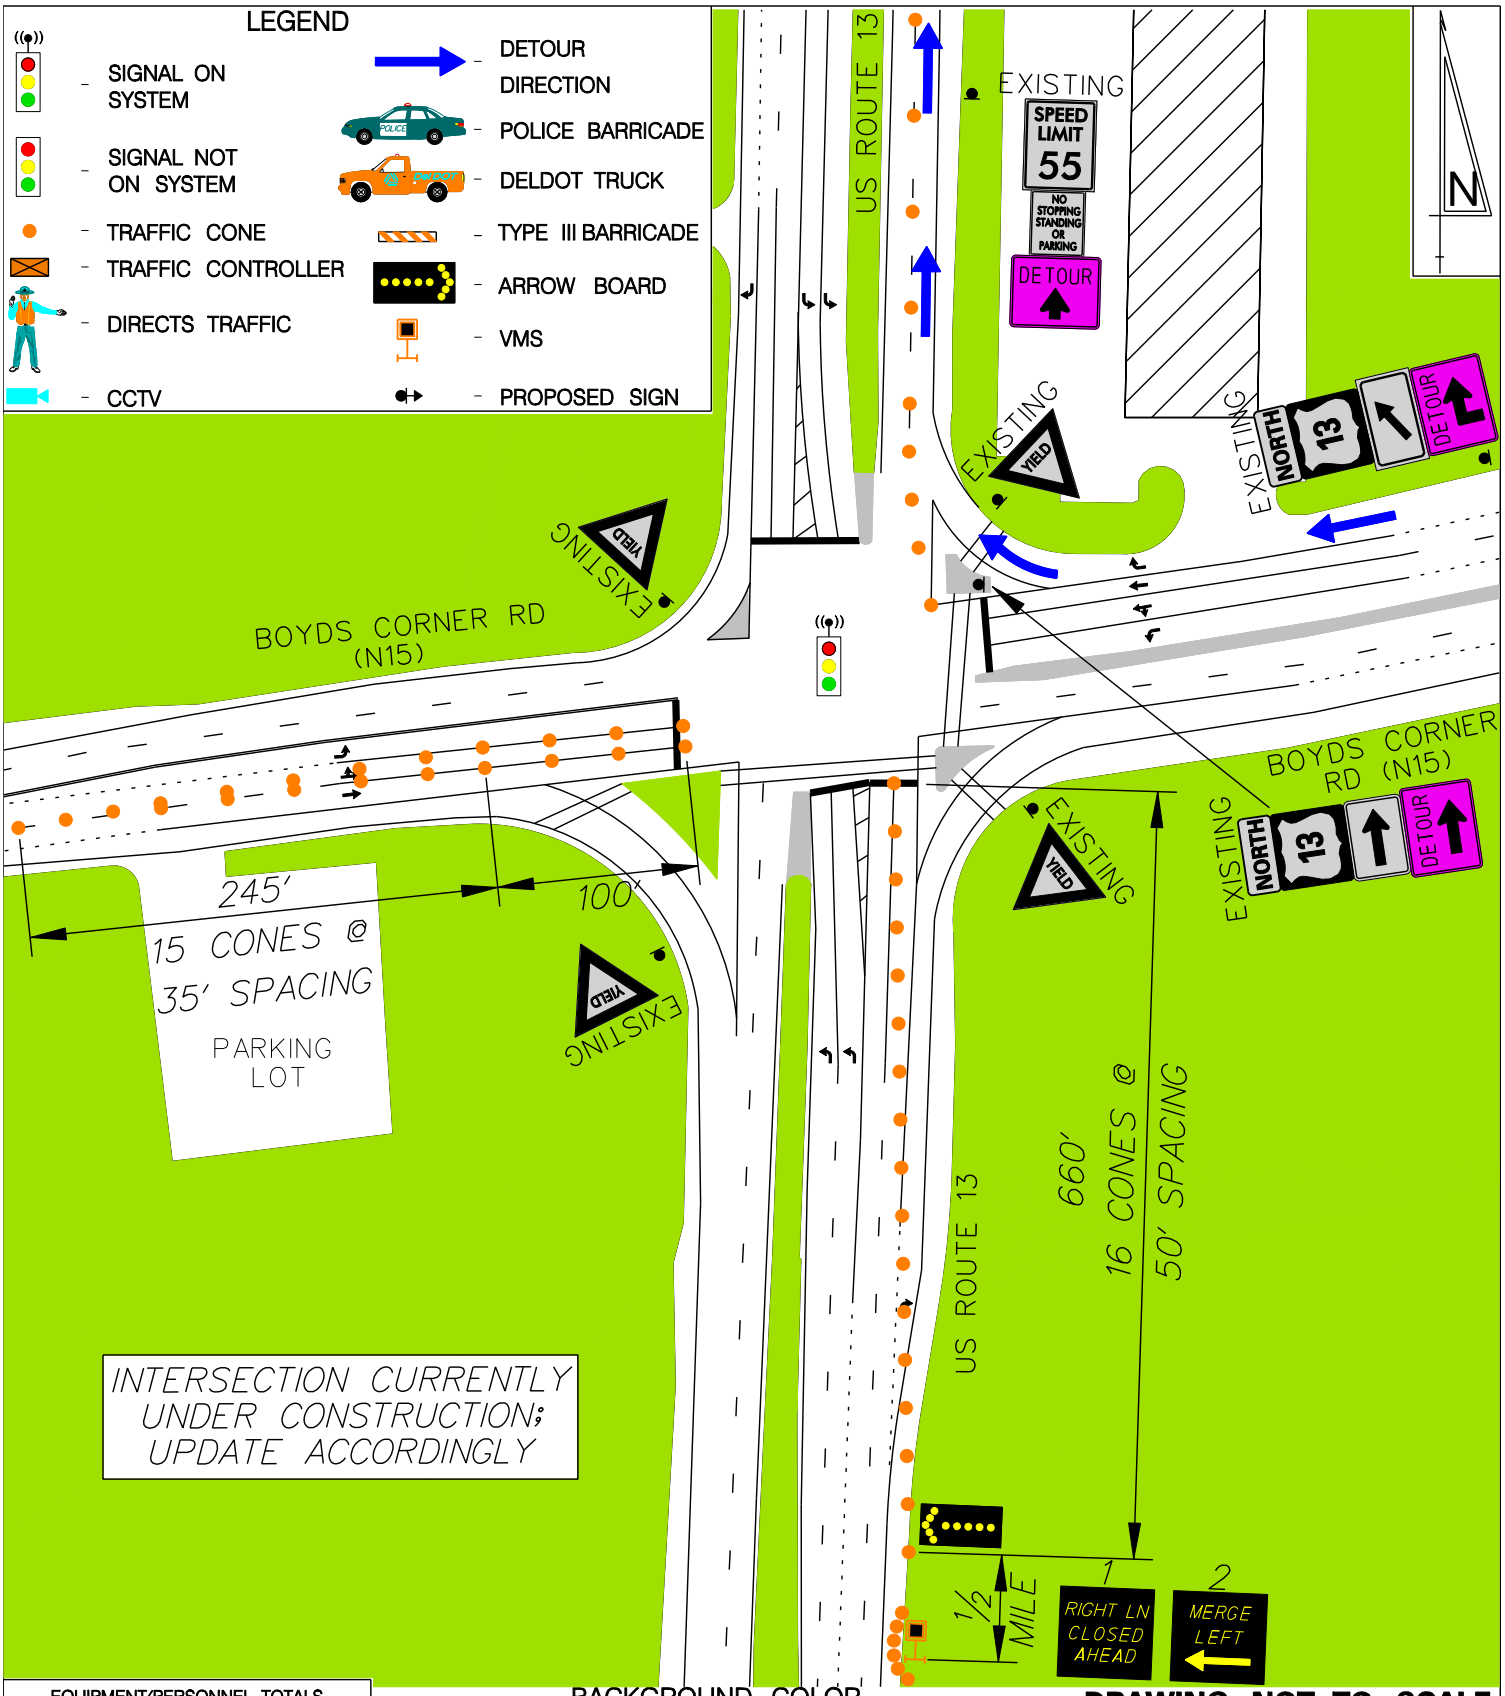

EQUIPMENT/PERSONNEL TOTALS	
TRAFFIC CONES	52
ARROW BOARDS	1
VMS	1
POLICE VEHICLES	–
DELDOT TRUCKS	–
TYPE 3 BARRICADES	–
DETOUR SIGN EXIST. POST	3
DETOUR SIGN W/SUPPORT	–
PERSONNEL (DIRECTING TRAFFIC)	–
RESP. FOR EQUIP. SETUP	DelDOT

BACKGROUND COLOR

ROADWAY | BUILDING | CONCRETE | GRASS

CONE TAPER & TANGENT LENGTHS				
APPROACH	DESCRIPTION	TANGENT	TAPER	CONES
NB US 13	CLOSE RIGHT THROUGH LANE	–	660'	16
NB US 13	DELINEATE THROUGH LANES	200'	100'	9
EB BOYDS	CLOSE SHARED LEFT/THROUGH LN	100'	245'	21

DRAWING NOT TO SCALE

DETOUR REFERENCE #:
DE1– – – –NB08851–09381–1C

CONTROL POINT C: US ROUTE 13 AND BOYDS CORNER ROAD

DATE:	BY:	REFERENCE NUMBER:
MAY 2010	RAM	C