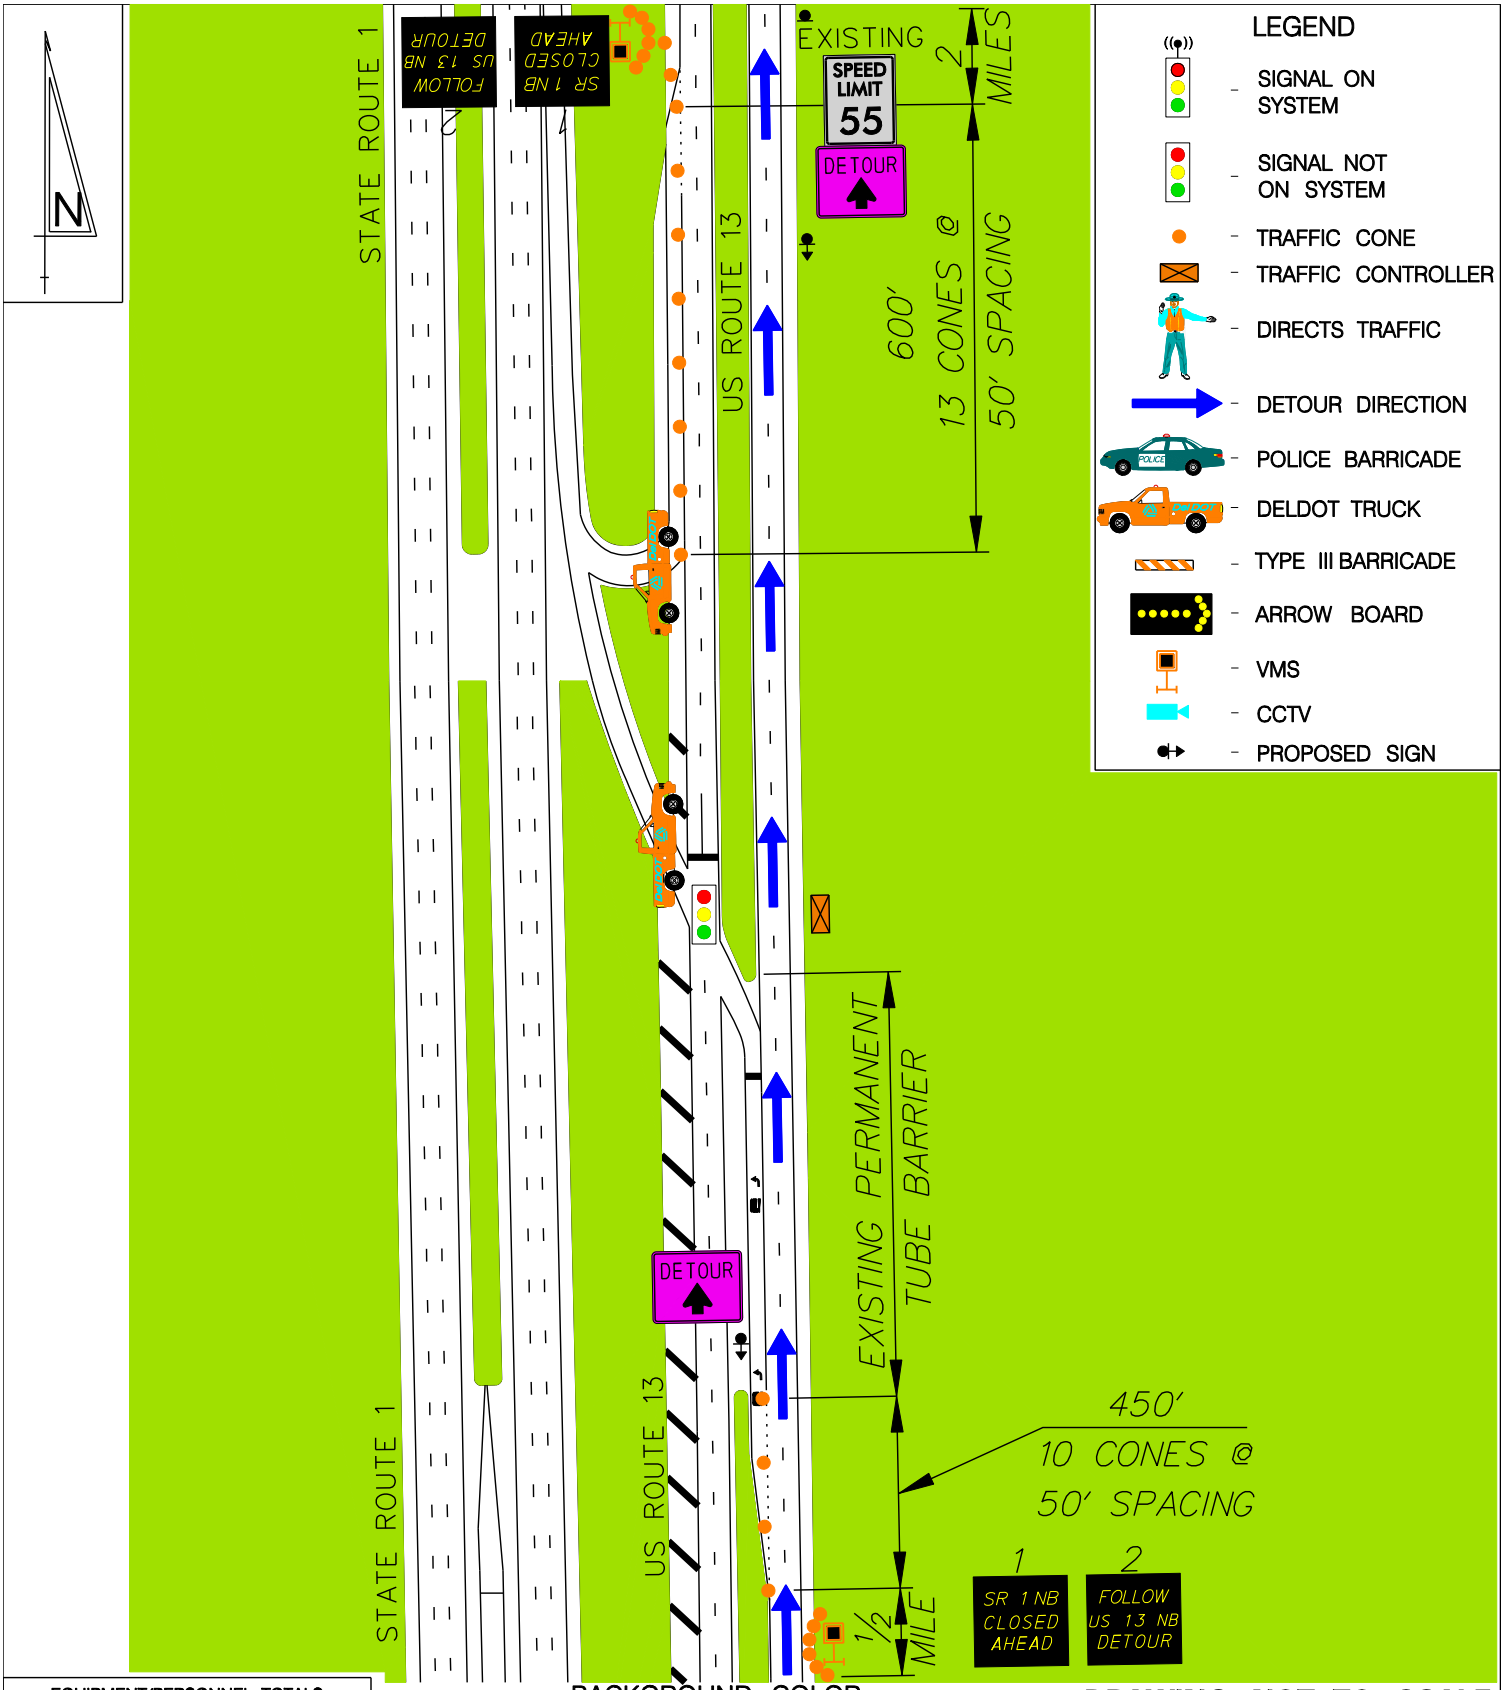

EQUIPMENT/PERSONNEL TOTALS	
TRAFFIC CONES	37
ARROW BOARDS	–
VMS	2
POLICE VEHICLES	–
DELDOT TRUCKS	2
TYPE 3 BARRICADES	–
DETOUR SIGN EXIST. POST	1
DETOUR SIGN W/SUPPORT	1
PERSONNEL (DIRECTING TRAFFIC)	–
RESP. FOR EQUIP. SETUP	DelDOT

BACKGROUND COLOR

ROADWAY | BUILDING | CONCRETE | GRASS

CONE TAPER & TANGENT LENGTHS				
APPROACH	DESCRIPTION	TANGENT	TAPER	CONES
NB US 13	CLOSE LEFT TURN LANE	450'	–	10
SB US 13	CLOSE RIGHT TURN LANE	600'	50'	15

DRAWING NOT TO SCALE

DETOUR REFERENCE #:
DE1– – – –NB08851–09381–1D

CONTROL POINT D:
US ROUTE 13 AND
SR 1 NB ON–RAMP

DATE:	BY:	REFERENCE NUMBER:
MAY 2010	RAM	D