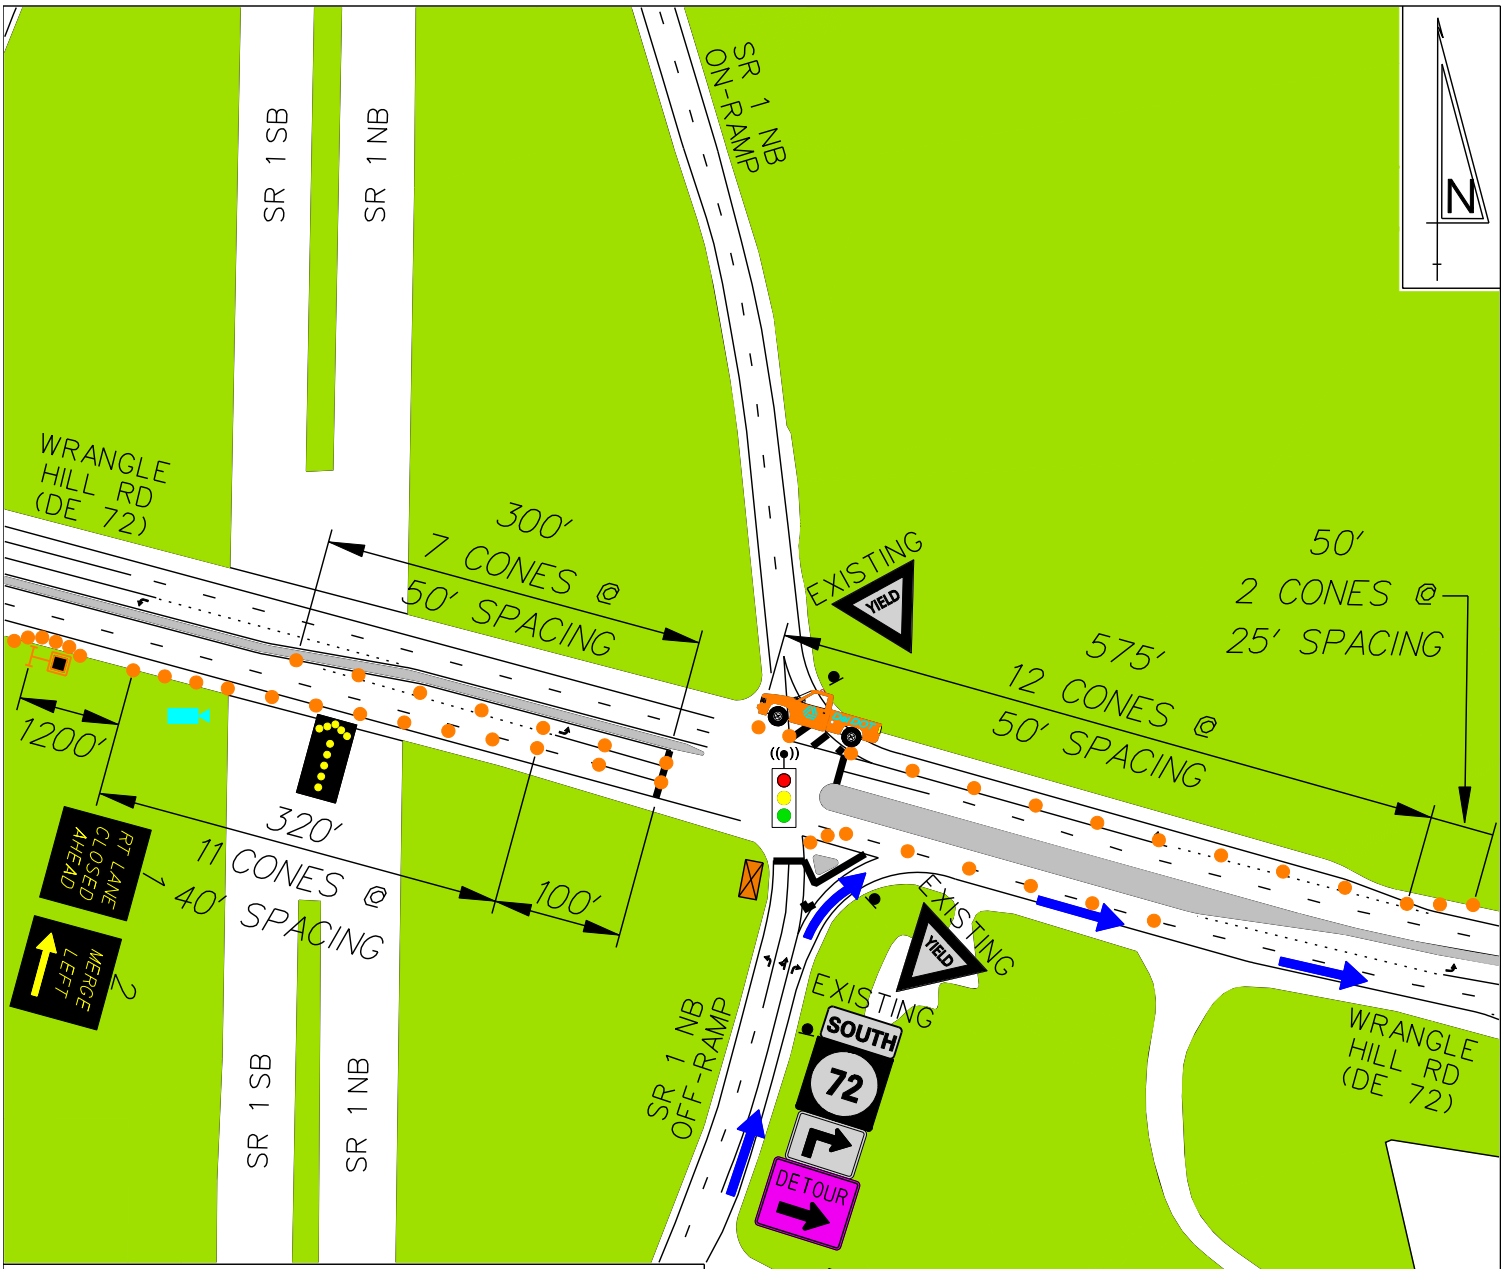

LEGEND

- SIGNAL ON SYSTEM
- SIGNAL NOT ON SYSTEM
- TRAFFIC CONE
- TRAFFIC CONTROLLER
- DIRECTS TRAFFIC
- CCTV
- DETOUR DIRECTION
- POLICE BARRICADE
- DELDOT TRUCK
- TYPE III BARRICADE
- ARROW BOARD
- VMS
- PROPOSED SIGN

EQUIPMENT/PERSONNEL TOTALS	
TRAFFIC CONES	40
ARROW BOARDS	1
VMS	1
POLICE VEHICLES	–
DELDOT TRUCKS	1
TYPE 3 BARRICADES	–
DETOUR SIGN EXIST. POST	2
DETOUR SIGN W/SUPPORT	–
PERSONNEL (DIRECTING TRAFFIC)	–
RESP. FOR EQUIP. SETUP	DelDOT

BACKGROUND COLOR

ROADWAY | BUILDING | CONCRETE | GRASS

CONE TAPER & TANGENT LENGTHS				
APPROACH	DESCRIPTION	TANGENT	TAPER	CONES
EB DE 72	CLOSE LEFT TURN LANE	300'	–	7
EB DE 72	CLOSE RIGHT TURN LANE	100'	320'	13
WB DE 72	CLOSE RIGHT TURN LANE	575'	50'	14

DRAWING NOT TO SCALE

DETOUR REFERENCE #:
DE1– – – –NB09434–09622–1B

CONTROL POINT B: WRANGLE HILL RD AND SR 1 NB ON/OFF RAMPS

DATE:	BY:	REFERENCE NUMBER:
MAY 2010	RAM	B