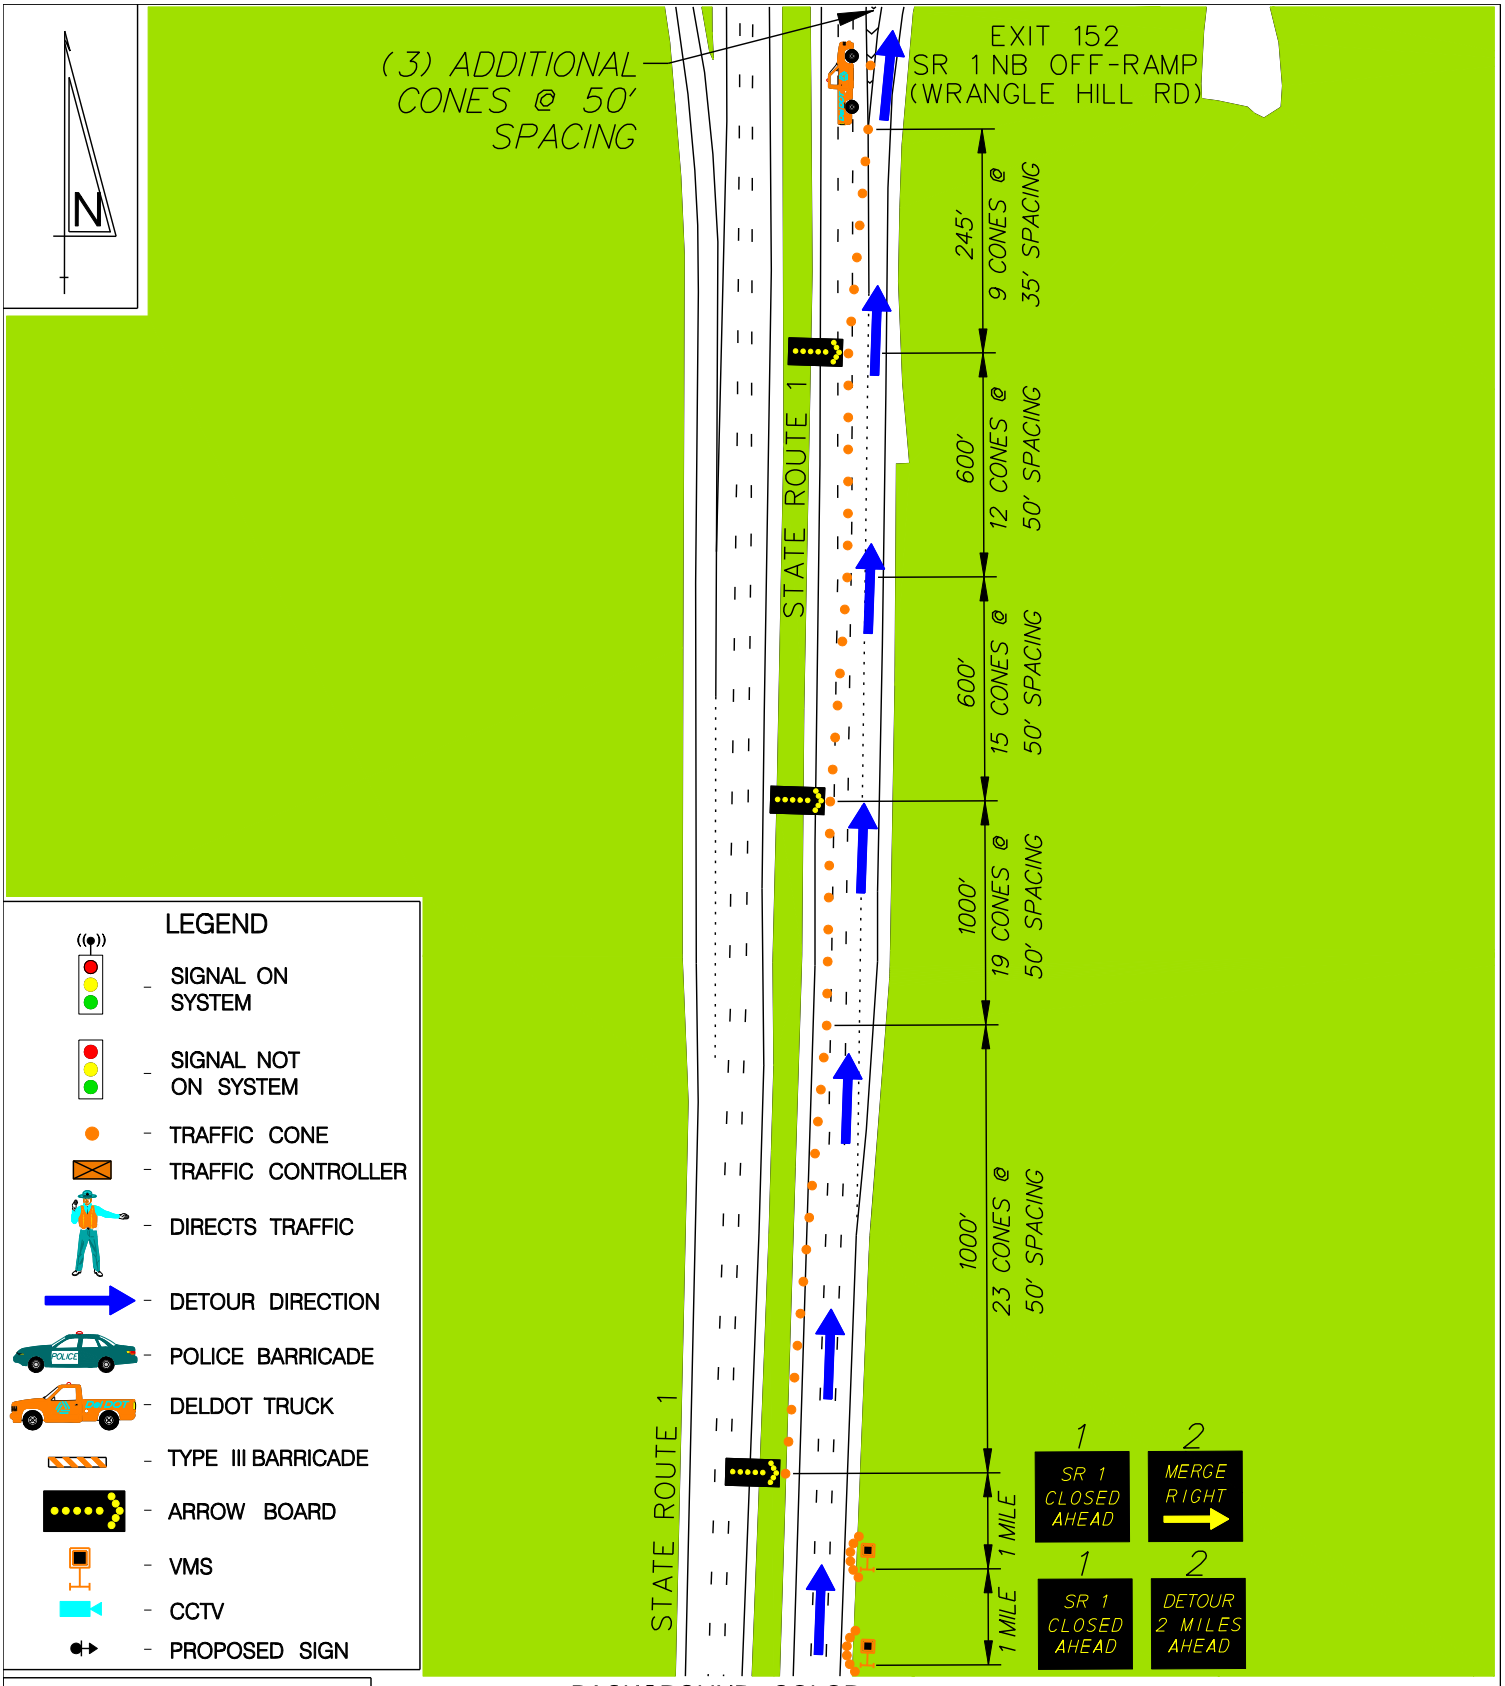

EQUIPMENT/PERSONNEL TOTALS	
TRAFFIC CONES	94
ARROW BOARDS	3
VMS	2
POLICE VEHICLES	–
DELDOT TRUCKS	1
TYPE 3 BARRICADES	–
DETOUR SIGN EXIST. POST	–
DETOUR SIGN W/SUPPORT	–
PERSONNEL (DIRECTING TRAFFIC)	–
RESP. FOR EQUIP. SETUP	DelDOT

BACKGROUND COLOR

ROADWAY BUILDING CONCRETE GRASS

CONE TAPER & TANGENT LENGTHS				
APPROACH	DESCRIPTION	TANGENT	TAPER	CONES
NB SR 1	CLOSE (3) THROUGH LANES	1800'	1845'	82

DRAWING NOT TO SCALE

DETOUR REFERENCE #:

DE1– – – –NB09434–09622–2A

CONTROL POINT A:
STATE ROUTE 1 NB AND EXIT 152 (DE 72)

DATE:	BY:	REFERENCE NUMBER:
MAY 2010	RAM	A