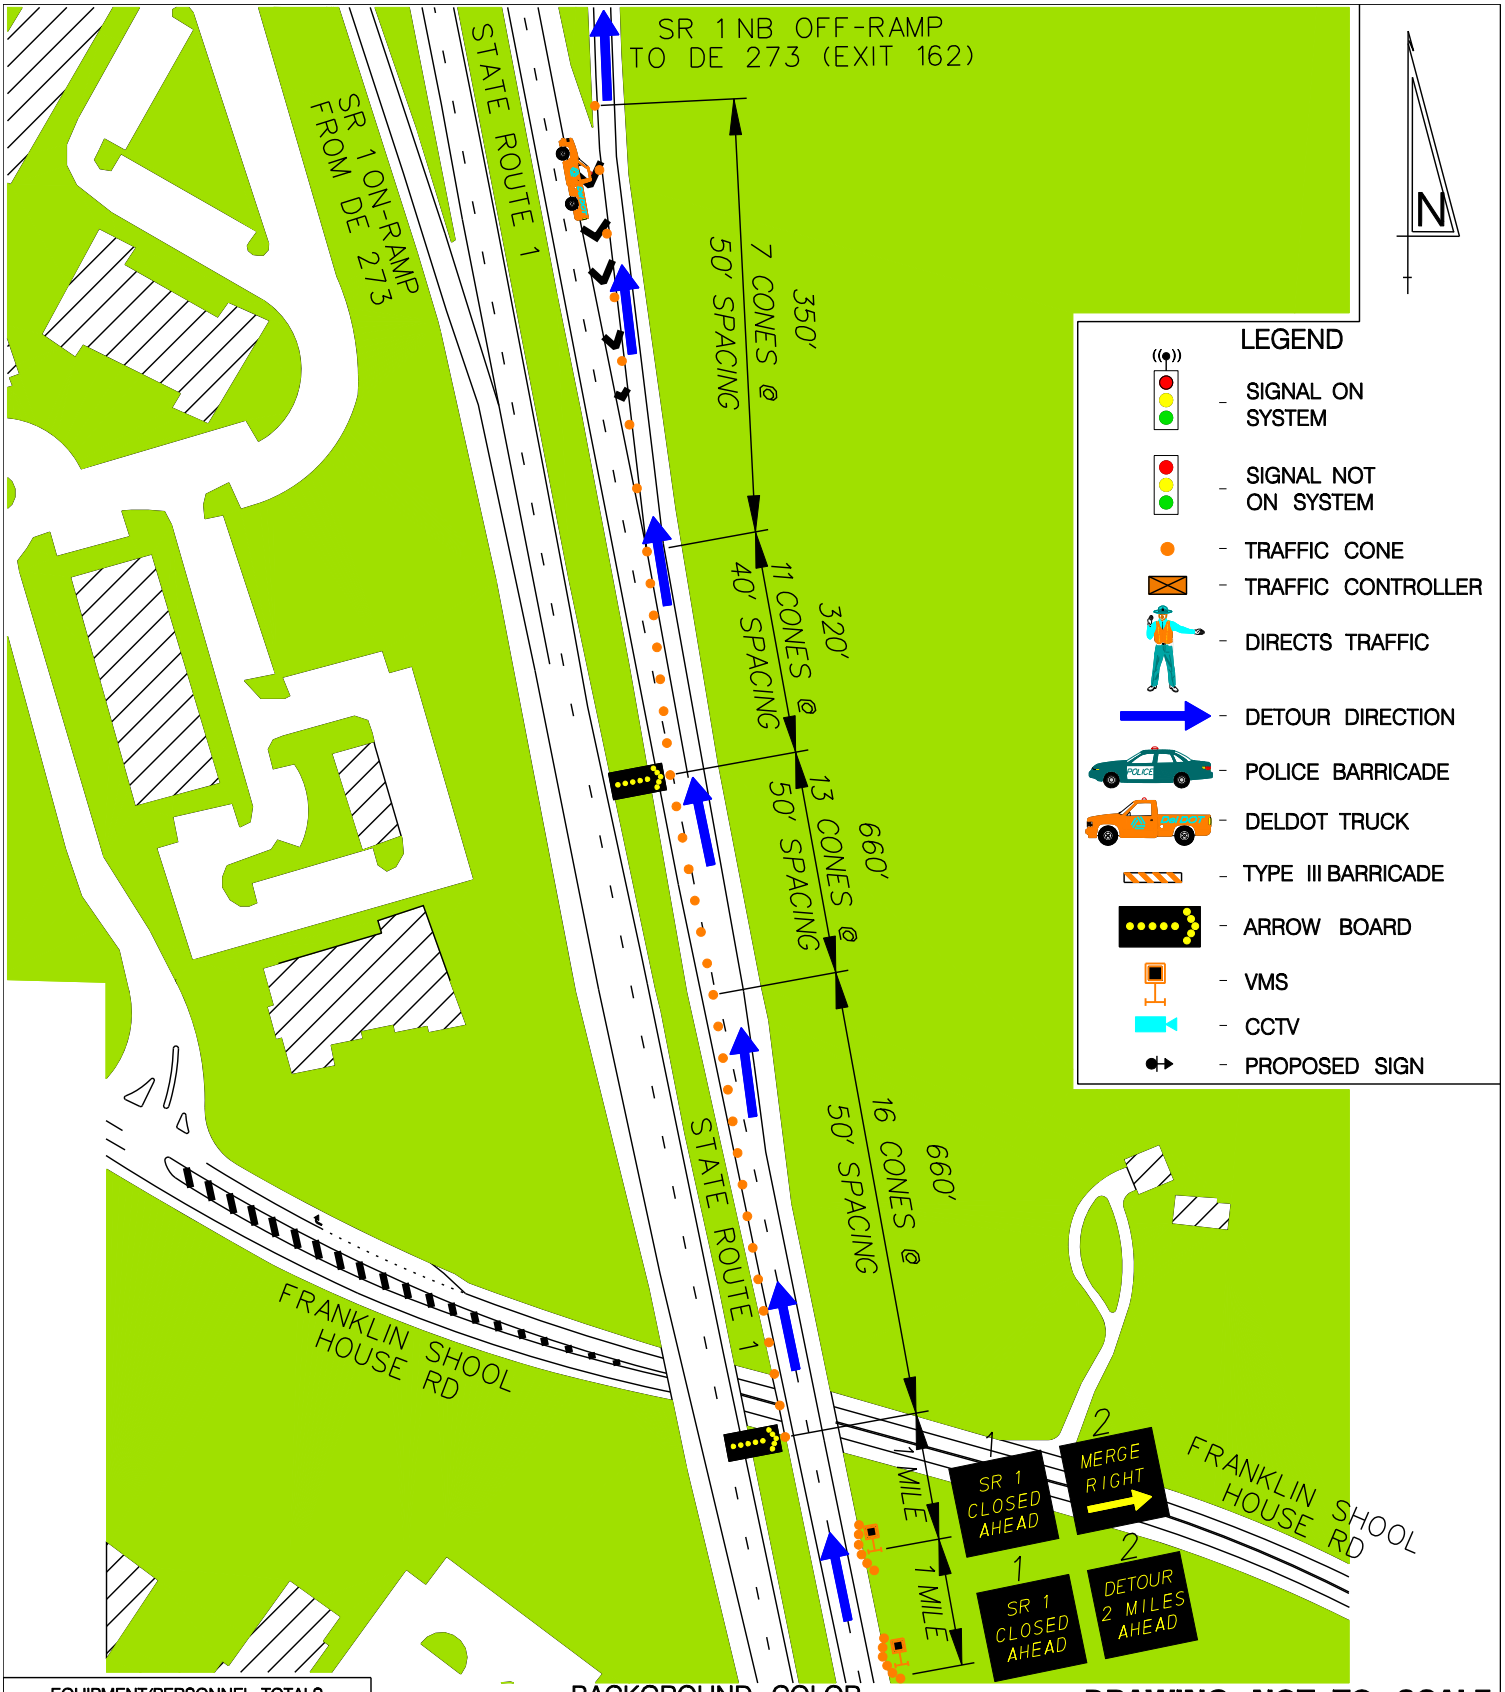

EQUIPMENT/PERSONNEL TOTALS	
TRAFFIC CONES	59
ARROW BOARDS	2
VMS	2
POLICE VEHICLES	–
DELDOT TRUCKS	1
TYPE 3 BARRICADES	–
DETOUR SIGN EXIST. POST	–
DETOUR SIGN W/SUPPORT	–
PERSONNEL (DIRECTING TRAFFIC)	–
RESP. FOR EQUIP. SETUP	DelDOT

BACKGROUND COLOR

ROADWAY | BUILDING | CONCRETE | GRASS

CONE TAPER & TANGENT LENGTHS				
APPROACH	DESCRIPTION	TANGENT	TAPER	CONES
NB SR 1	CLOSE (2) THROUGH LANES	1010'	980'	47

DRAWING NOT TO SCALE

DETOUR REFERENCE #:
DE1– – – –NB10017–10159–1A

CONTROL POINT A:
STATE ROUTE 1 NB AND DE 273 (EXIT 162)

DATE:	BY:	REFERENCE NUMBER:
MAY 2010	RAM	A