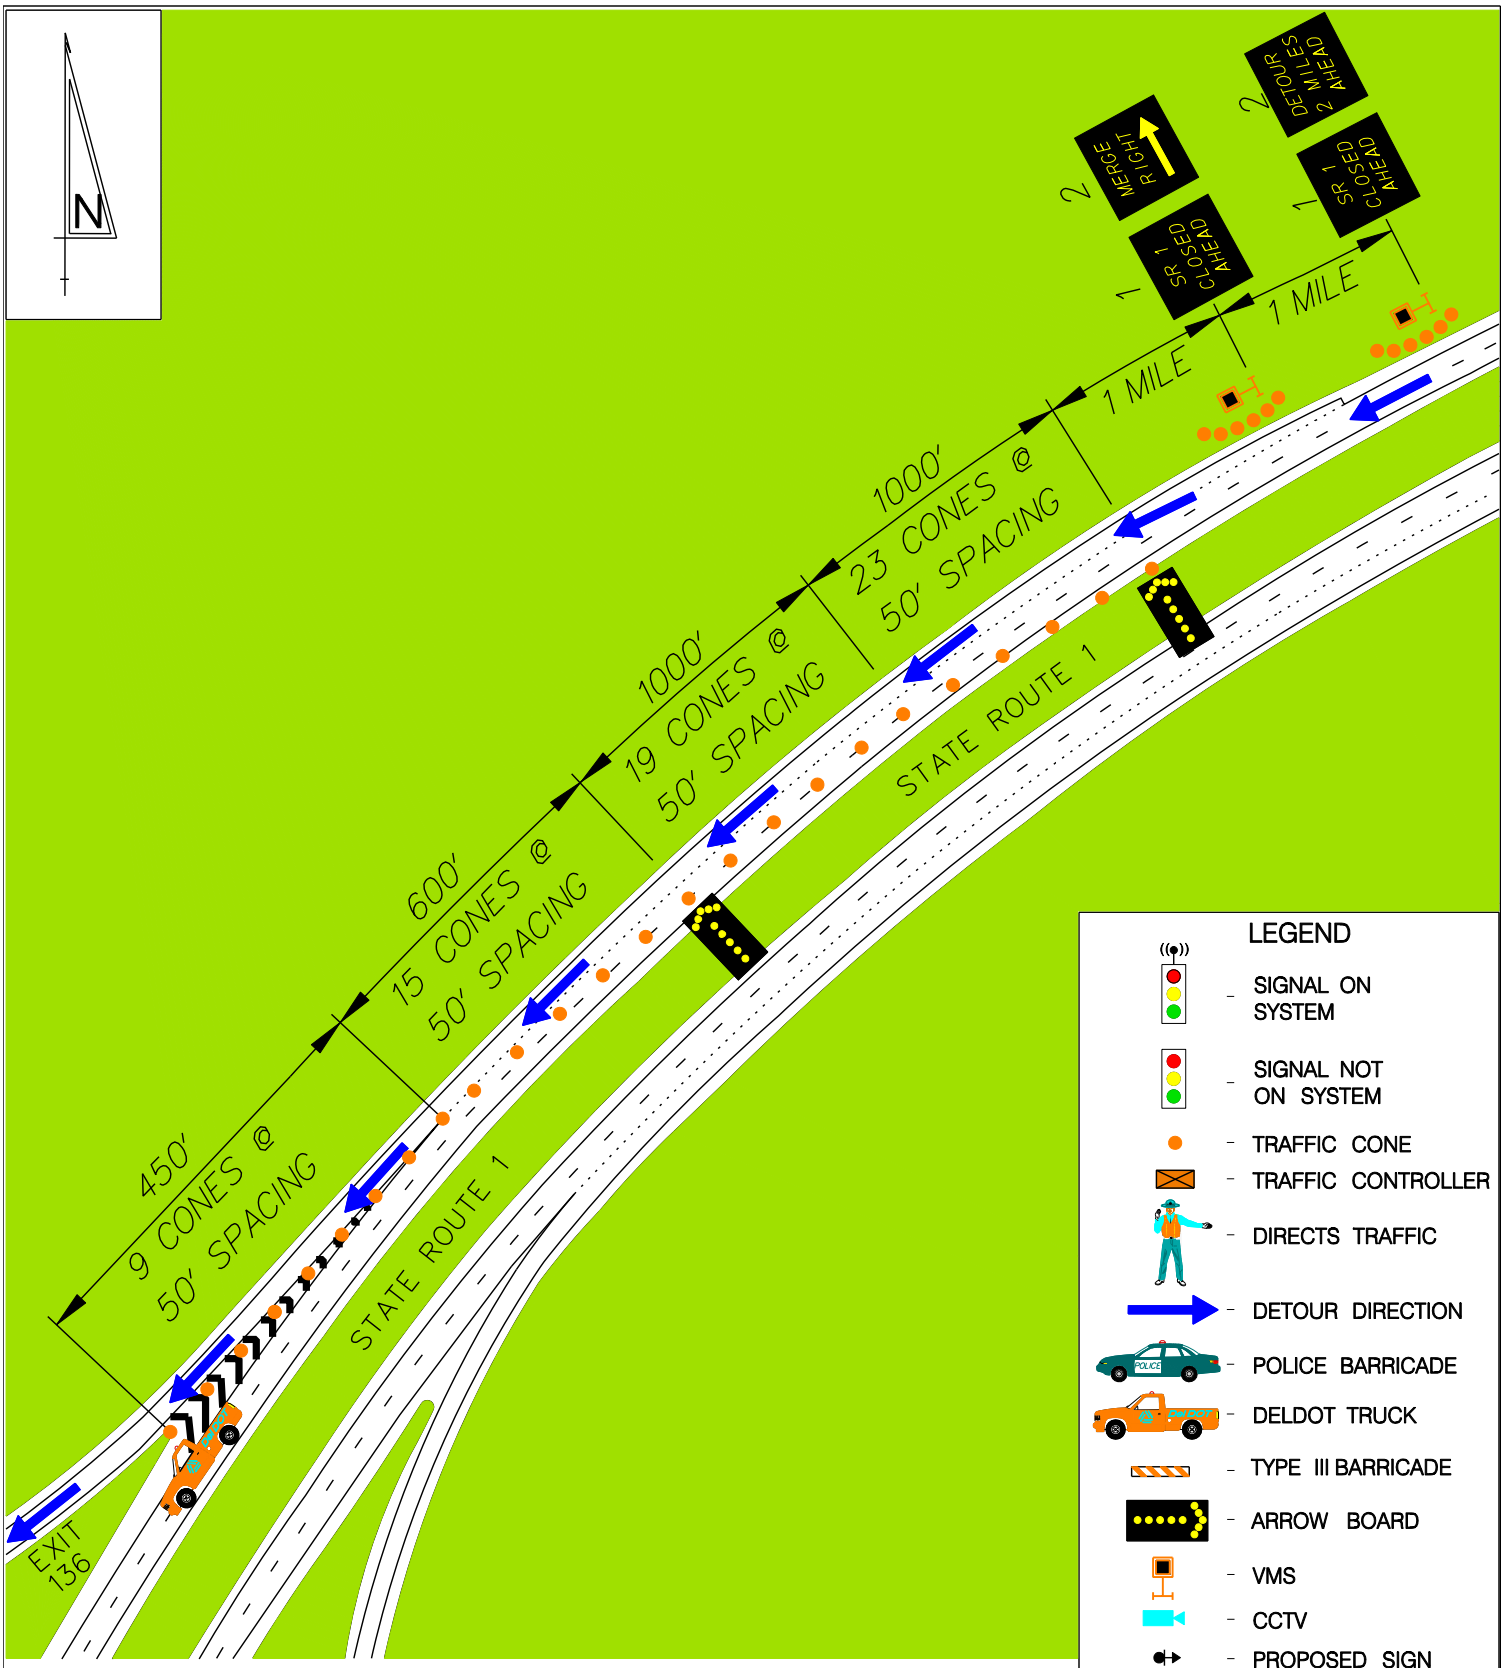

EQUIPMENT/PERSONNEL TOTALS	
TRAFFIC CONES	78
ARROW BOARDS	2
VMS	2
POLICE VEHICLES	–
DELDOT TRUCKS	1
TYPE 3 BARRICADES	–
DETOUR SIGN EXIST. POST	–
DETOUR SIGN W/SUPPORT	–
PERSONNEL (DIRECTING TRAFFIC)	–
RESP. FOR EQUIP. SETUP	DelDOT

BACKGROUND COLOR

ROADWAY BUILDING CONCRETE GRASS

CONE TAPER & TANGENT LENGTHS				
APPROACH	DESCRIPTION	TANGENT	TAPER	CONES
SB SR 1	CLOSE (2)THROUGH LANES	1450'	1600'	66

DRAWING NOT TO SCALE

DETOUR REFERENCE #:
DE1– – – –SB07514–08394–1A

CONTROL POINT A:
STATE ROUTE 1 SB AND EXIT 136 (DE 299)

DATE:	BY:	REFERENCE NUMBER:
JUNE 2010	RTR	A