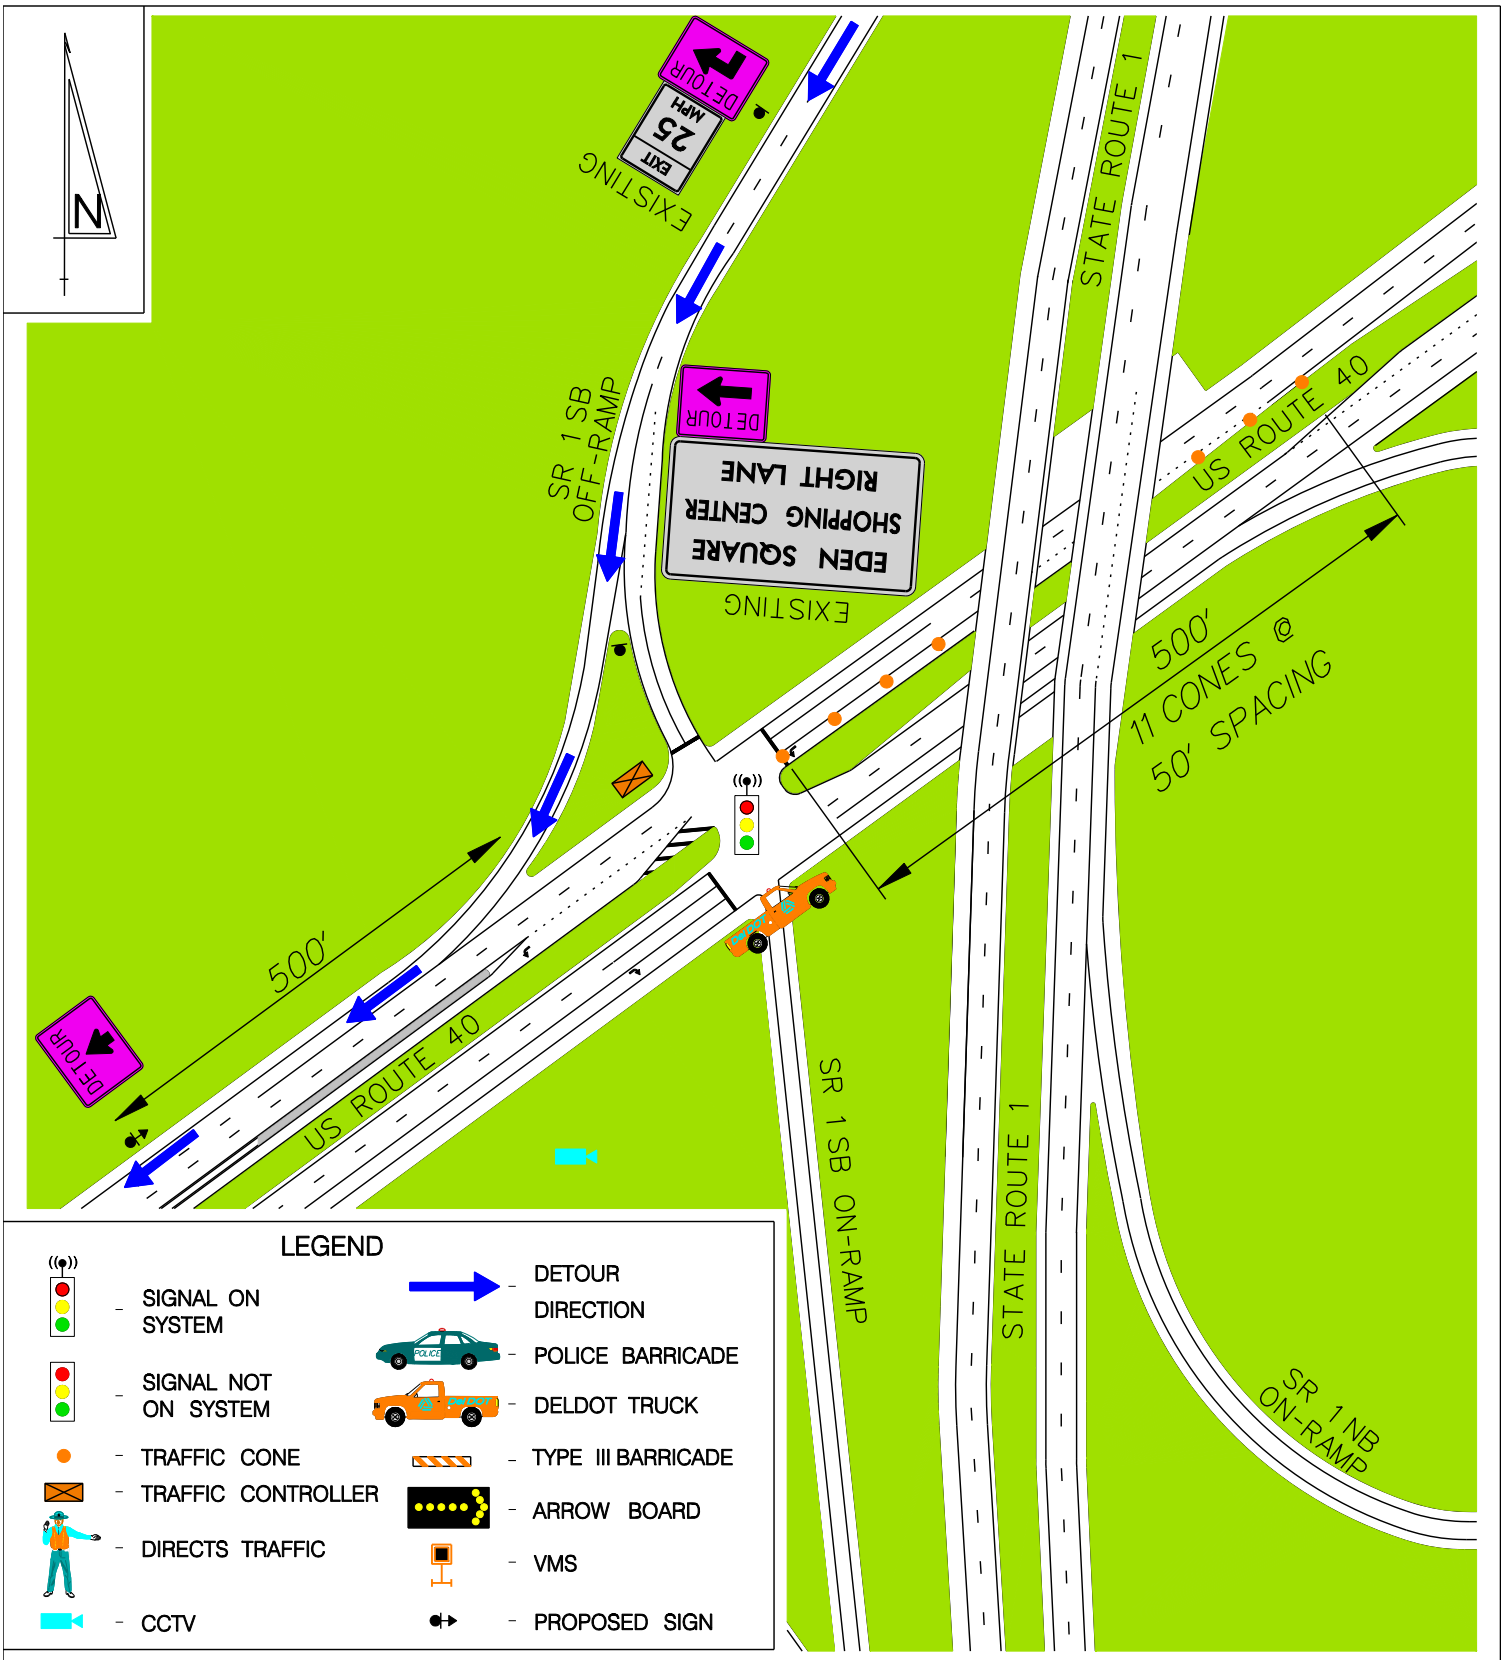

EQUIPMENT/PERSONNEL TOTALS	
TRAFFIC CONES	11
ARROW BOARDS	–
VMS	–
POLICE VEHICLES	–
DELDOT TRUCKS	1
TYPE 3 BARRICADES	–
DETOUR SIGN EXIST. POST	2
DETOUR SIGN W/SUPPORT	1
PERSONNEL (DIRECTING TRAFFIC)	–
RESP. FOR EQUIP. SETUP	DelDOT

BACKGROUND COLOR

ROADWAY BUILDING CONCRETE GRASS

CONE TAPER & TANGENT LENGTHS				
APPROACH	DESCRIPTION	TANGENT	TAPER	CONES
EB US 40	CLOSE LEFT TURN LANE	500'	–	11

DRAWING NOT TO SCALE

DETOUR REFERENCE #:

DE1– – – –SB09426–09795–1B

CONTROL POINT B:
US ROUTE 40 AND
SR 1 SB ON/OFF RAMPS

DATE:	BY:	REFERENCE NUMBER:
JUNE 2010	JZ/RAM	B