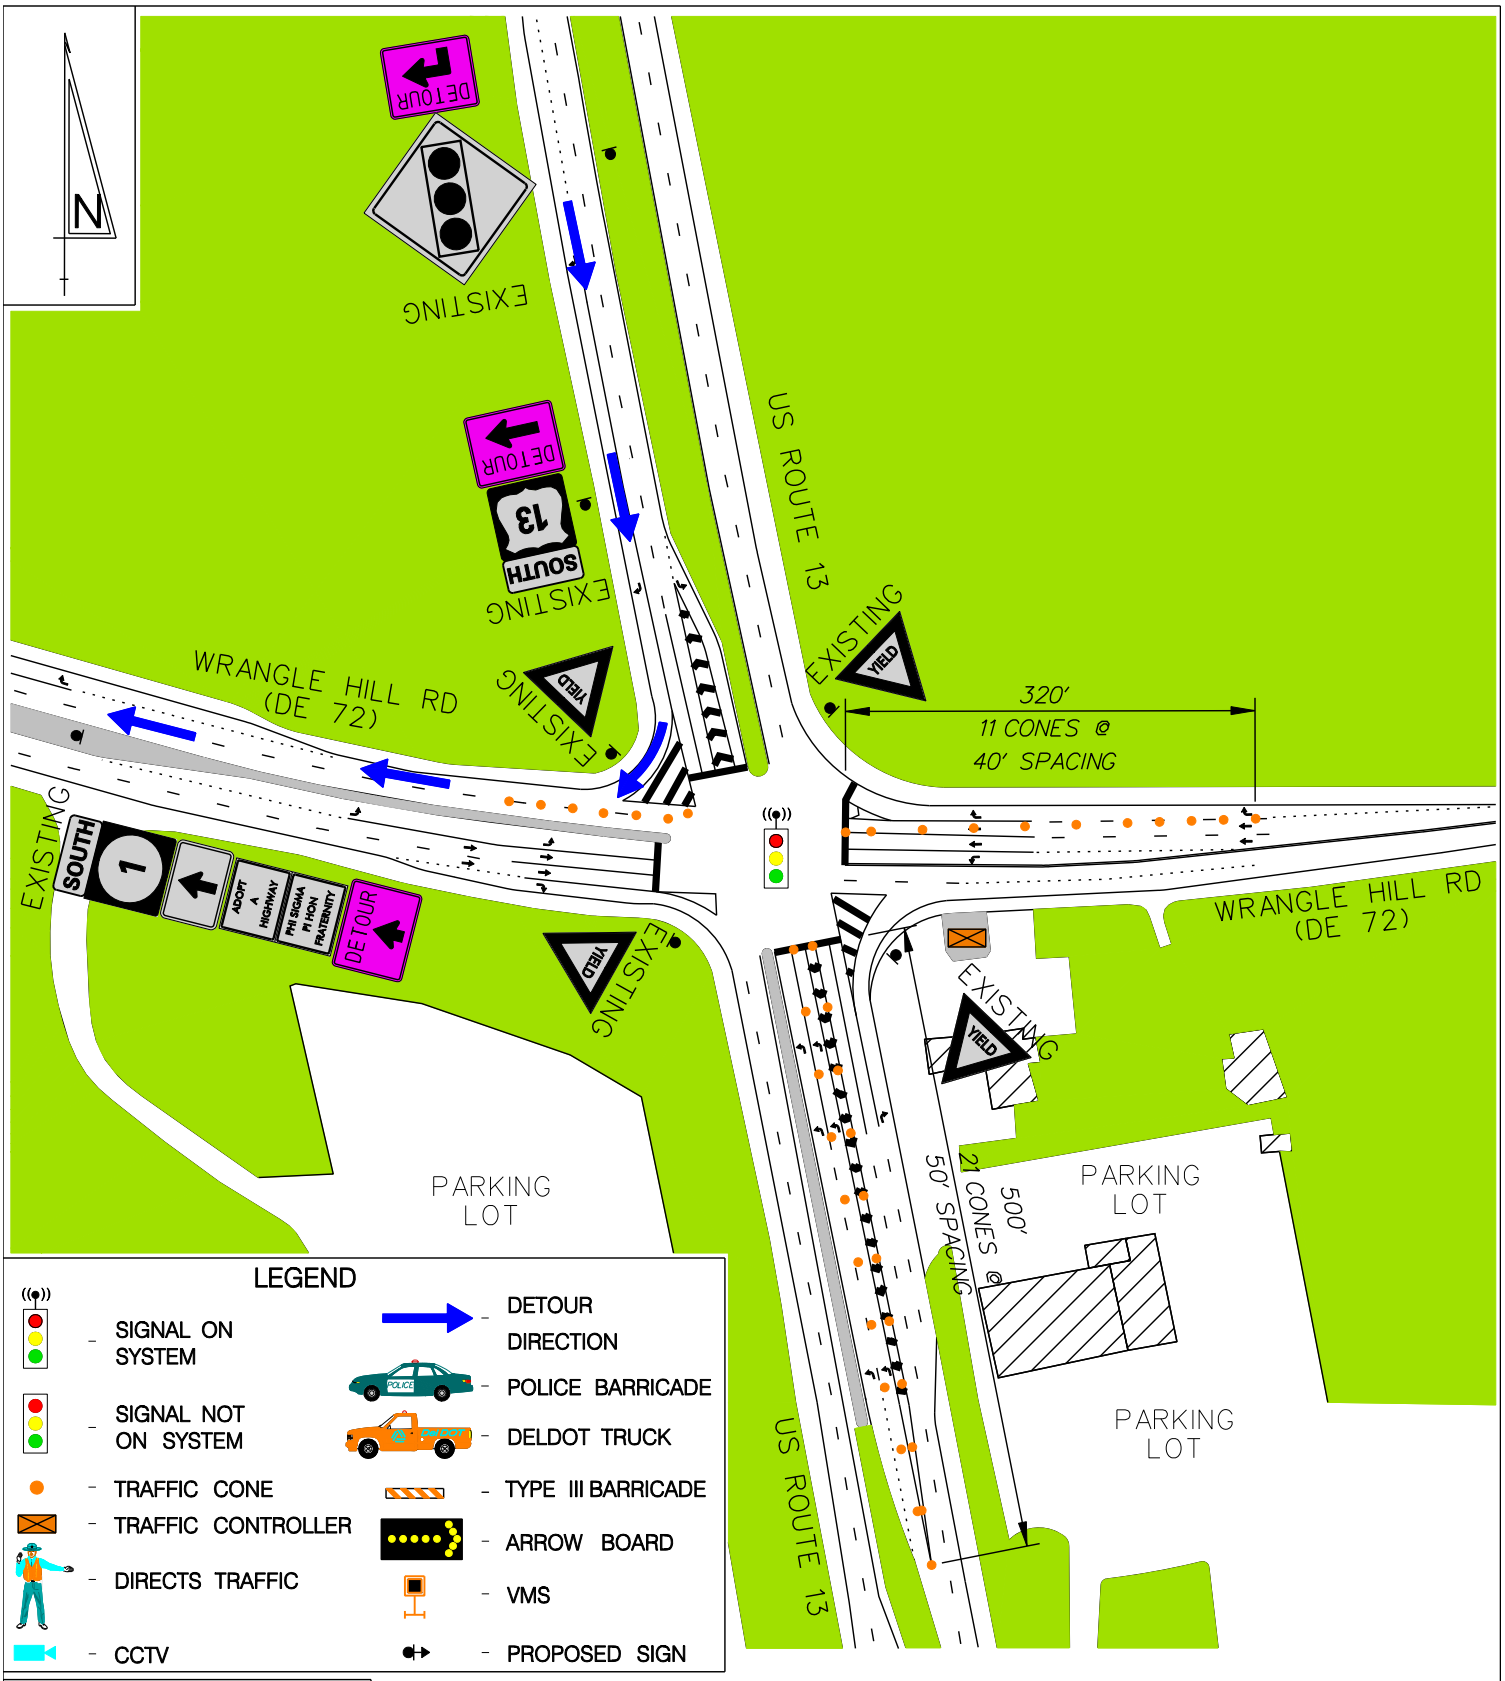

LEGEND

- SIGNAL ON SYSTEM
- SIGNAL NOT ON SYSTEM
- TRAFFIC CONE
- TRAFFIC CONTROLLER
- DIRECTS TRAFFIC
- CCTV
- DETOUR DIRECTION
- POLICE BARRICADE
- DELDOT TRUCK
- TYPE III BARRICADE
- ARROW BOARD
- VMS
- PROPOSED SIGN

EQUIPMENT/PERSONNEL TOTALS	
TRAFFIC CONES	39
ARROW BOARDS	–
VMS	–
POLICE VEHICLES	–
DELDOT TRUCKS	–
TYPE 3 BARRICADES	–
DETOUR SIGN EXIST. POST	3
DETOUR SIGN W/SUPPORT	–
PERSONNEL (DIRECTING TRAFFIC)	–
RESP. FOR EQUIP. SETUP	DelDOT

BACKGROUND COLOR

ROADWAY | BUILDING | CONCRETE | GRASS

CONE TAPER & TANGENT LENGTHS

APPROACH	DESCRIPTION	TANGENT	TAPER	CONES
NB US 13	CLOSE RIGHT LEFT-TURN LANE	500'	–	21
WB SR 72	CLOSE RIGHT THROUGH LANE	–	320'	11
WB SR 72	DELINEATE WB THROUGH LANES	125'	–	7

DRAWING NOT TO SCALE

DETOUR REFERENCE #:
DE1– – – –SB09426–09795–1F

CONTROL POINT F:
US ROUTE 13 AND
WRANGLE HILL RD (DE 72)

DATE:	BY:	REFERENCE NUMBER:
JUNE 2010	JZ/RAM	F