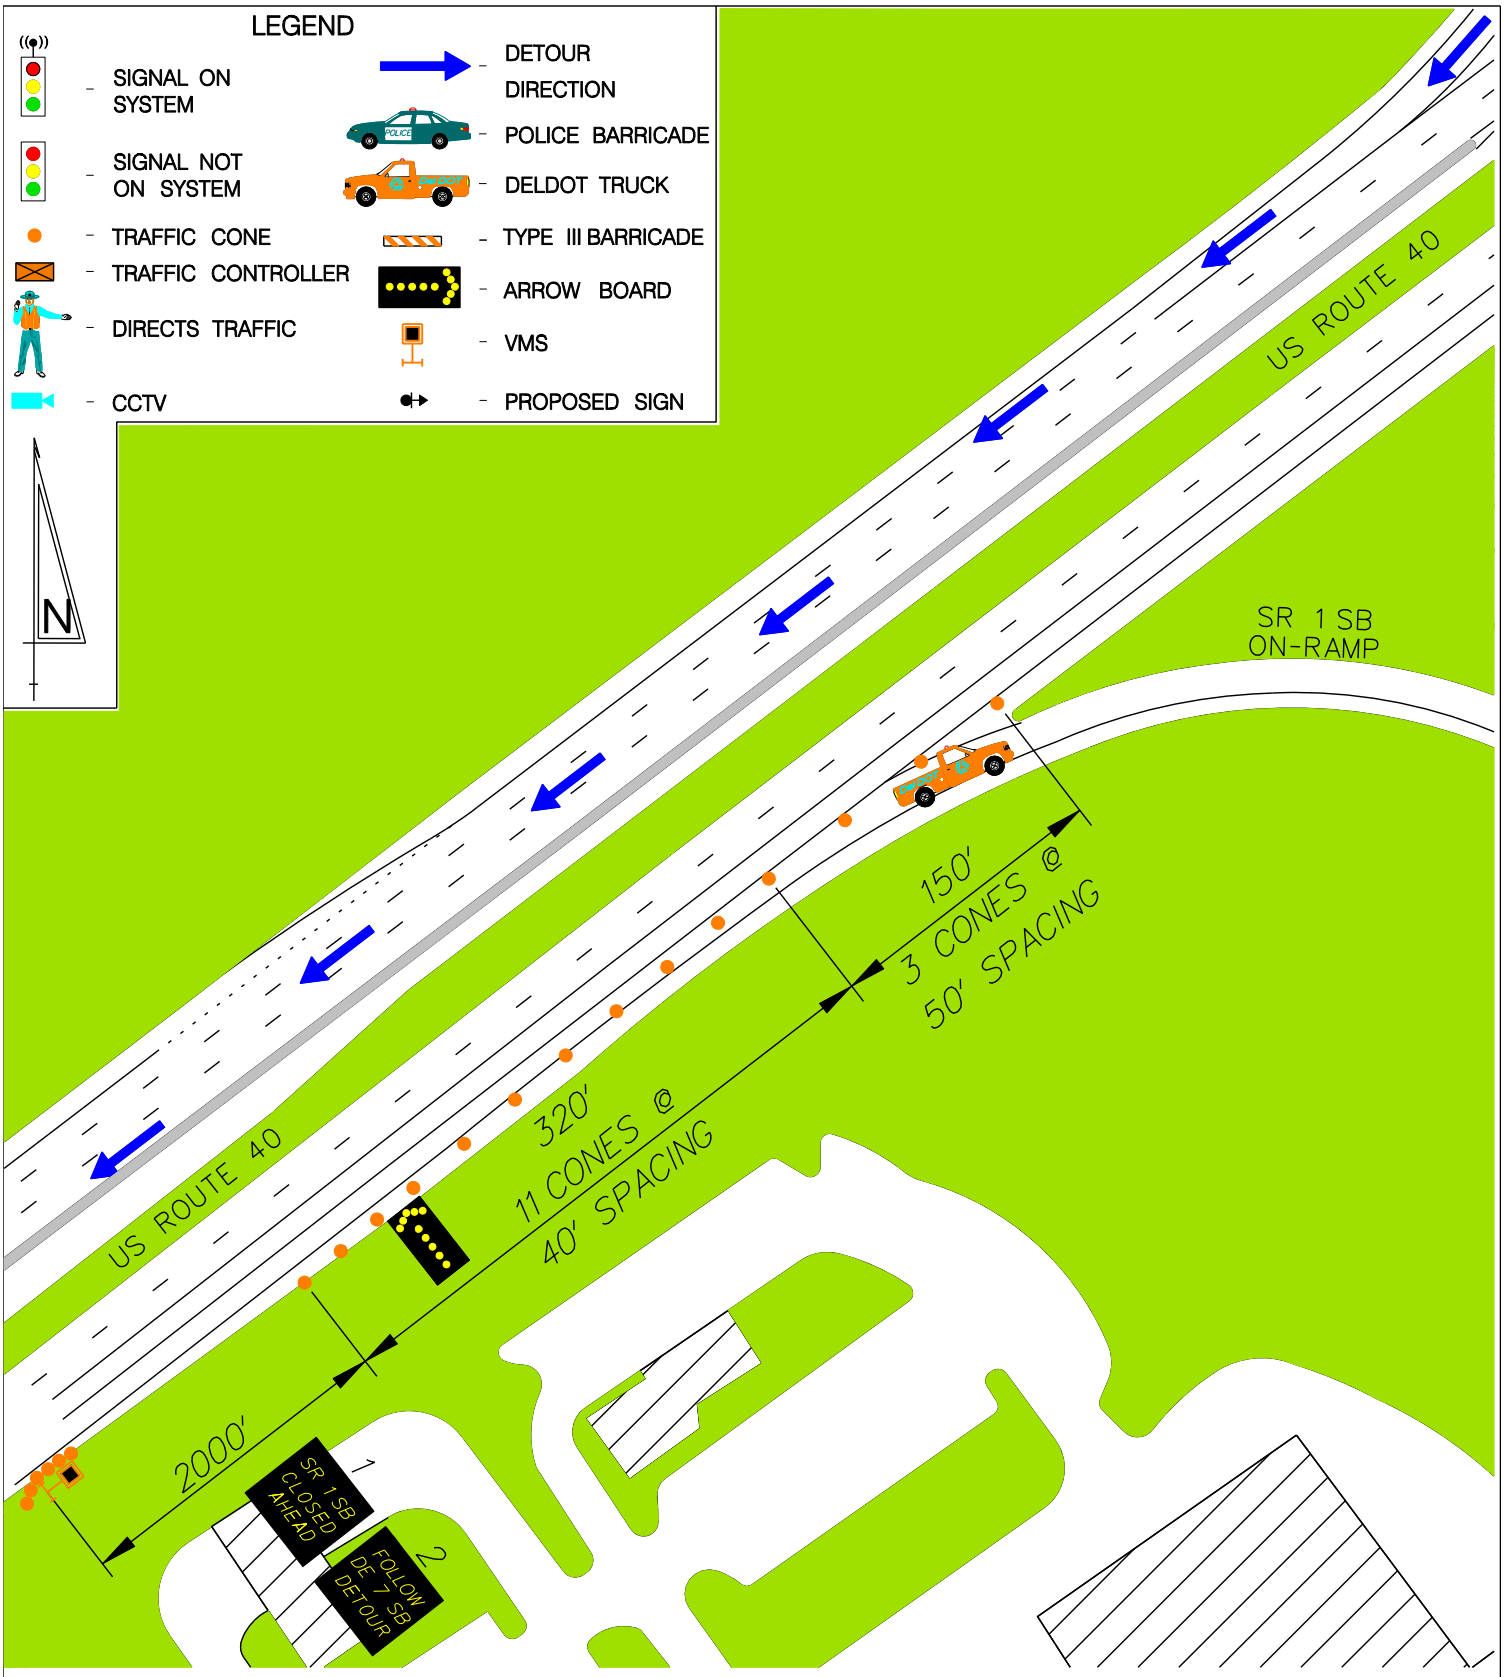

EQUIPMENT/PERSONNEL TOTALS	
TRAFFIC CONES	20
ARROW BOARDS	1
VMS	1
POLICE VEHICLES	–
DELDOT TRUCKS	1
TYPE 3 BARRICADES	–
DETOUR SIGN EXIST. POST	–
DETOUR SIGN W/SUPPORT	–
PERSONNEL (DIRECTING TRAFFIC)	–
RESP. FOR EQUIP. SETUP	DelDOT

BACKGROUND COLOR

ROADWAY BUILDING CONCRETE GRASS

CONE TAPER & TANGENT LENGTHS				
APPROACH	DESCRIPTION	TANGENT	TAPER	CONES
EB US 40	CLOSE SR 1 SB ON-RAMP	150'	320'	14

DRAWING NOT TO SCALE

DETOUR REFERENCE #:

DE1– – – –SB09426–09795–1H

CONTROL POINT H:
US ROUTE 40 AND
SR 1 SB ON–RAMP

DATE:	BY:	REFERENCE NUMBER:
JUNE 2010	RAM	H