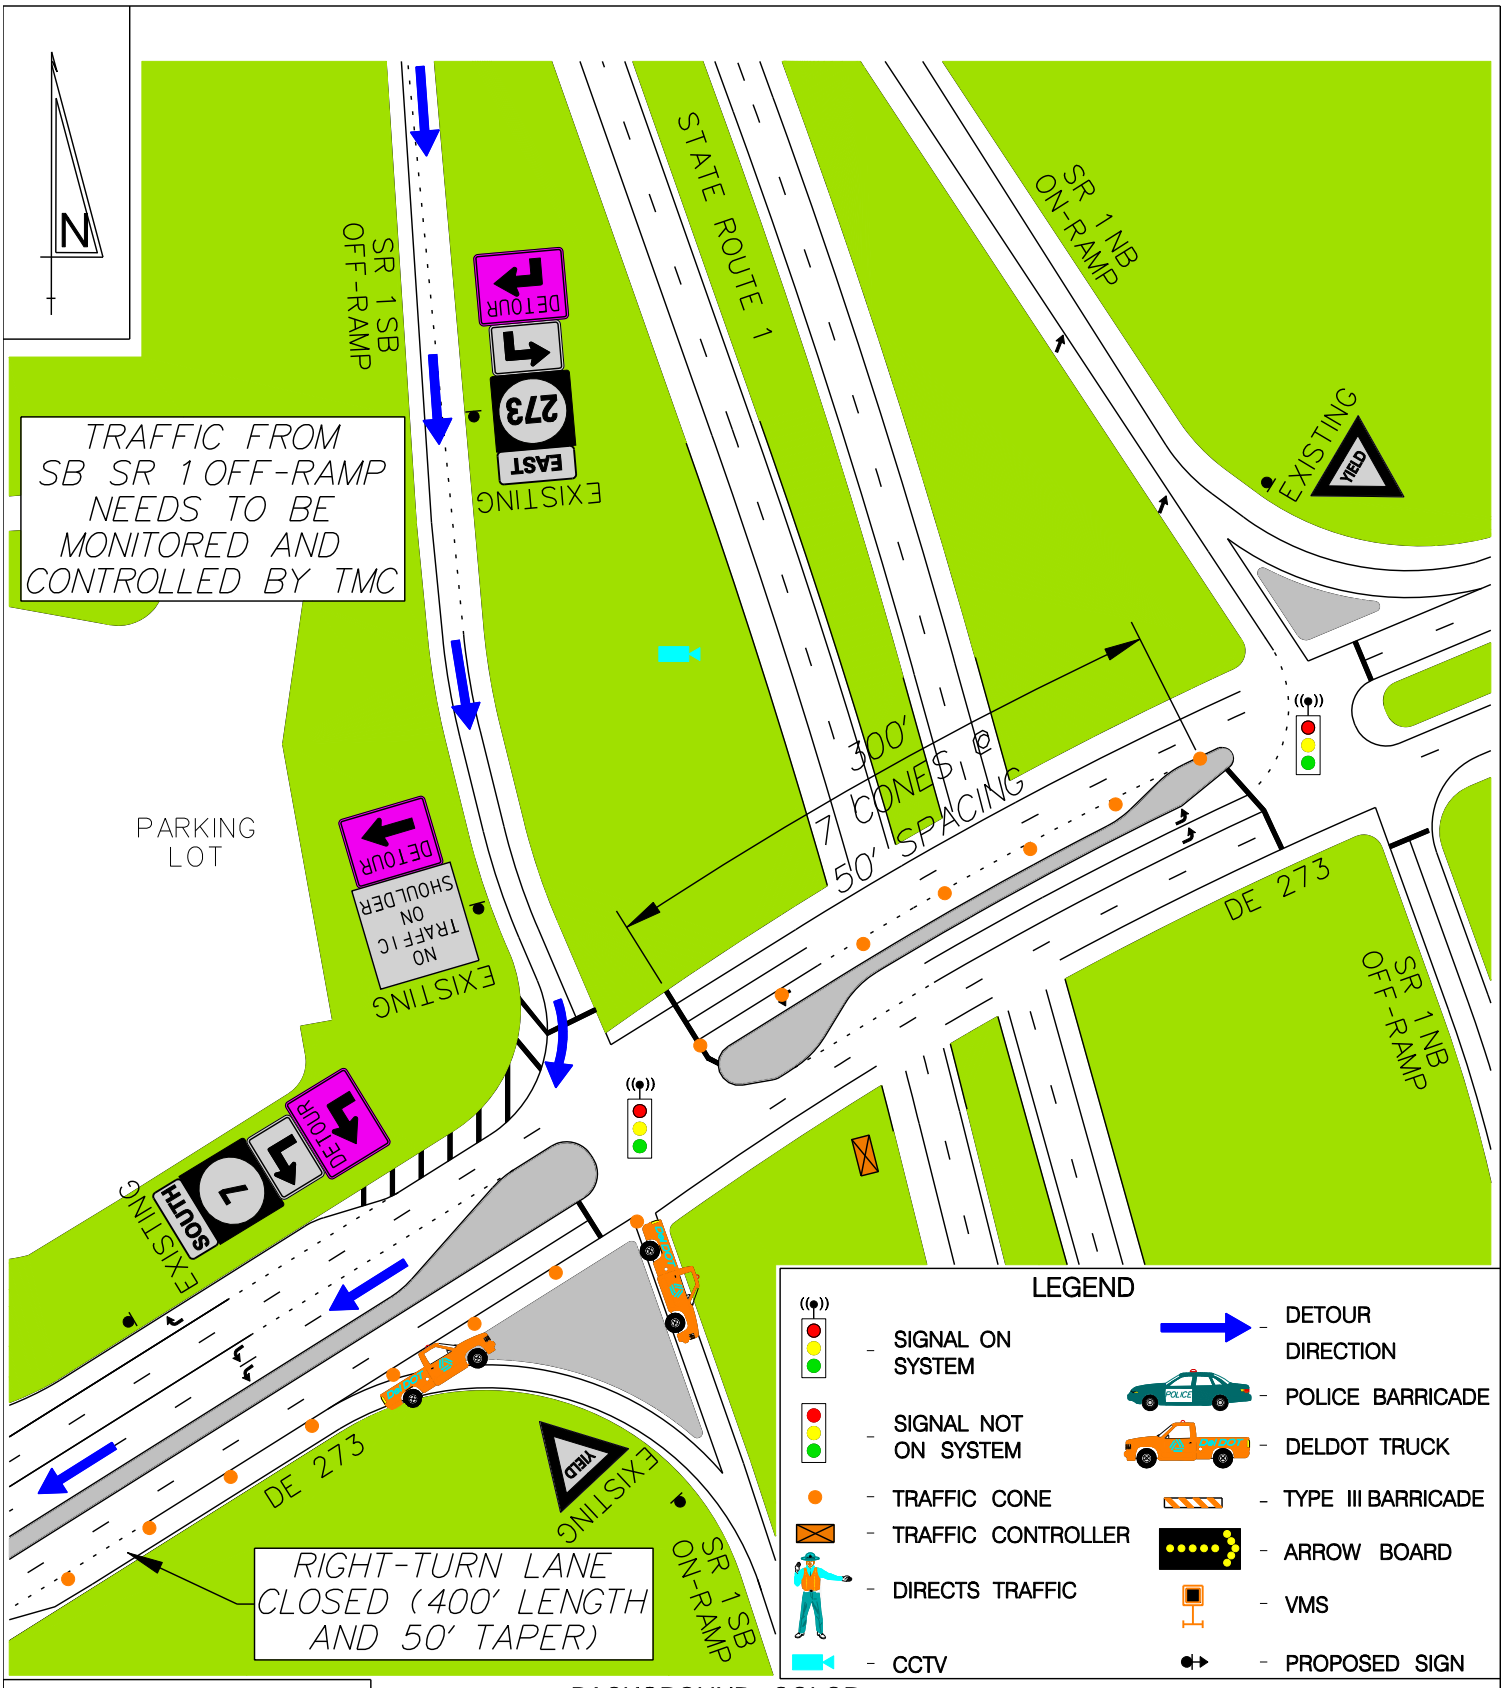

EQUIPMENT/PERSONNEL TOTALS	
TRAFFIC CONES	18
ARROW BOARDS	–
VMS	–
POLICE VEHICLES	–
DELDOT TRUCKS	2
TYPE 3 BARRICADES	–
DETOUR SIGN EXIST. POST	3
DETOUR SIGN W/SUPPORT	–
PERSONNEL (DIRECTING TRAFFIC)	–
RESP. FOR EQUIP. SETUP	DelDOT

BACKGROUND COLOR

ROADWAY BUILDING CONCRETE GRASS

CONE TAPER & TANGENT LENGTHS				
APPROACH	DESCRIPTION	TANGENT	TAPER	CONES
EB DE 273	CLOSE RIGHT TURN LANE	400'	50'	11
WB DE 273	CLOSE LEFT TURN LANE	300'	–	7

DRAWING NOT TO SCALE

DETOUR REFERENCE #:
DE1– – – –SB09848–09971–1B

CONTROL POINT B:
DE 273 AND
SR 1 SB ON/OFF RAMPS

DATE:	BY:	REFERENCE NUMBER:
JUNE 2010	RAM	B