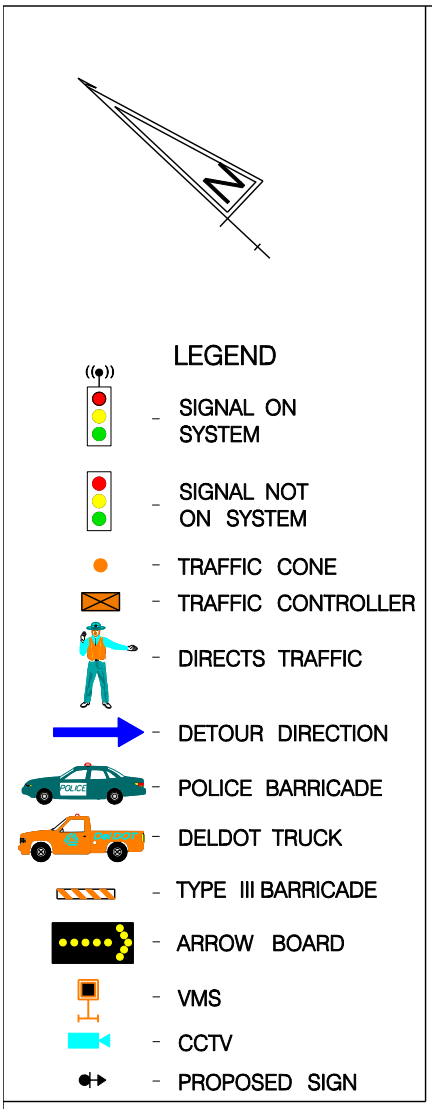

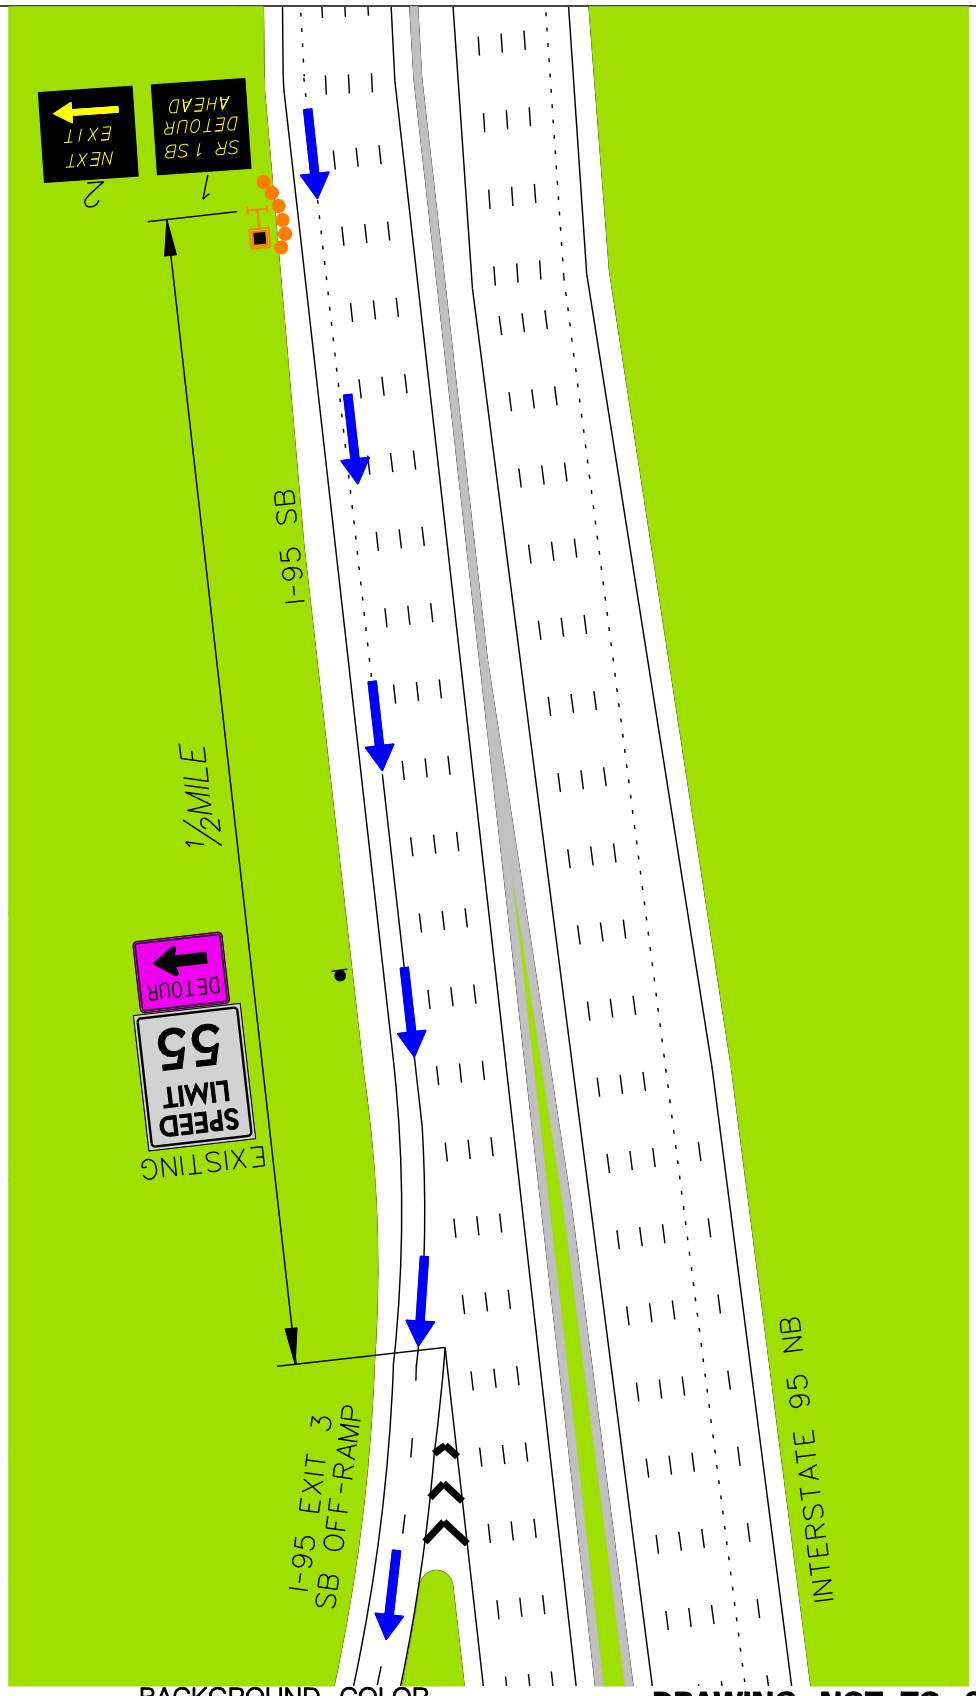

EQUIPMENT/PERSONNEL TOTALS	
TRAFFIC CONES	6
ARROW BOARDS	–
VMS	1
POLICE VEHICLES	–
DELDOT TRUCKS	–
TYPE 3 BARRICADES	–
DETOUR SIGN EXIST. POST	1
DETOUR SIGN W/SUPPORT	–
PERSONNEL (DIRECTING TRAFFIC)	–
RESP. FOR EQUIP. SETUP	DelDOT

BACKGROUND COLOR

ROADWAY | BUILDING | CONCRETE | GRASS

CONE TAPER & TANGENT LENGTHS				
APPROACH	DESCRIPTION	TANGENT	TAPER	CONES

DRAWING NOT TO SCALE

DETOUR REFERENCE #:
DE1– – – –SB10019–10159–1C

CONTROL POINT C:
I–95 SB AND
EXIT 3

DATE:	BY:	REFERENCE NUMBER:
JUNE 2010	RAM	C