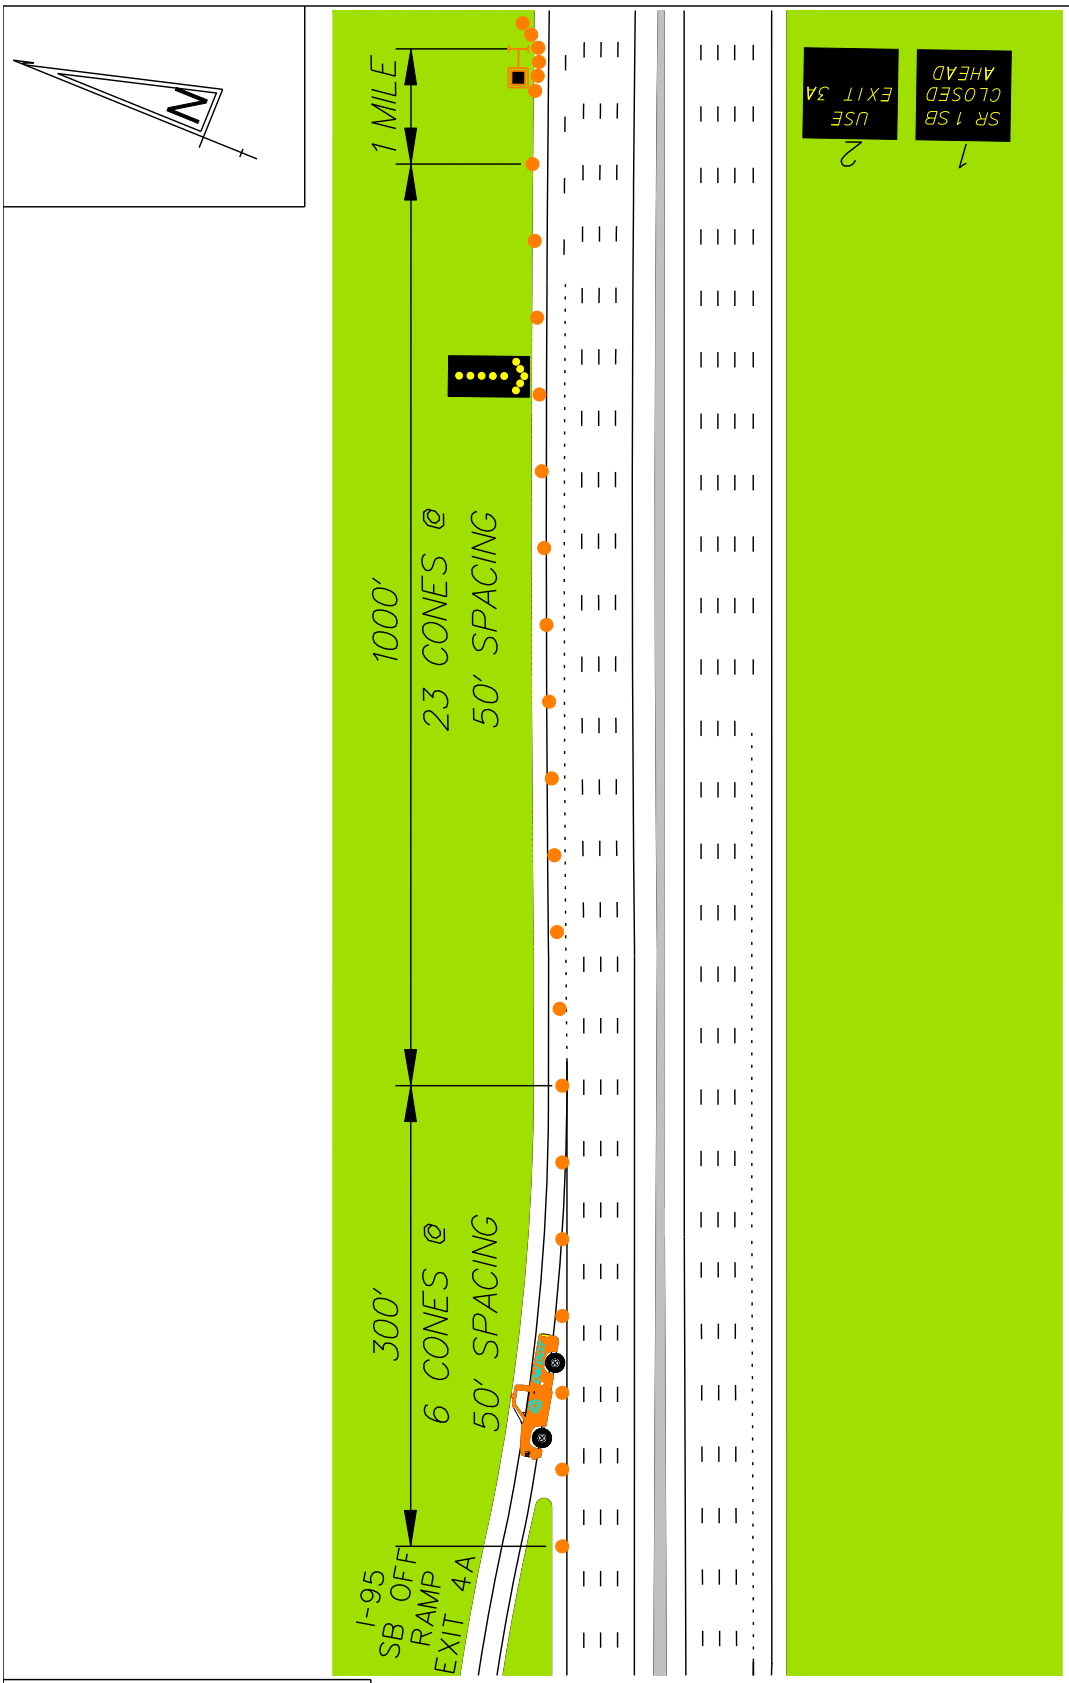

LEGEND

- SIGNAL ON SYSTEM
- SIGNAL NOT ON SYSTEM
- TRAFFIC CONE
- TRAFFIC CONTROLLER
- DIRECTS TRAFFIC
- DETOUR DIRECTION
- POLICE BARRICADE
- DELDOT TRUCK
- TYPE III BARRICADE
- ARROW BOARD
- VMS
- CCTV
- PROPOSED SIGN

EQUIPMENT/PERSONNEL TOTALS	
TRAFFIC CONES	35
ARROW BOARDS	1
VMS	1
POLICE VEHICLES	–
DELDOT TRUCKS	1
TYPE 3 BARRICADES	–
DETOUR SIGN EXIST. POST	–
DETOUR SIGN W/SUPPORT	–
PERSONNEL (DIRECTING TRAFFIC)	–
RESP. FOR EQUIP. SETUP	DelDOT

BACKGROUND COLOR

ROADWAY | BUILDING | CONCRETE | GRASS

CONE TAPER & TANGENT LENGTHS

APPROACH	DESCRIPTION	TANGENT	TAPER	CONES
SB I-95	CLOSE EXIT 4A	300'	1000'	29

DRAWING NOT TO SCALE

DETOUR REFERENCE #:
DE1– – – –SB10019–10159–1I

CONTROL POINT I:
I–95 SB OFF–RAMP
EXIT 4A

DATE:	BY:	REFERENCE NUMBER:
JUNE 2010	RAM	I