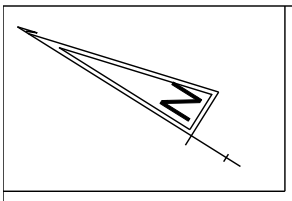

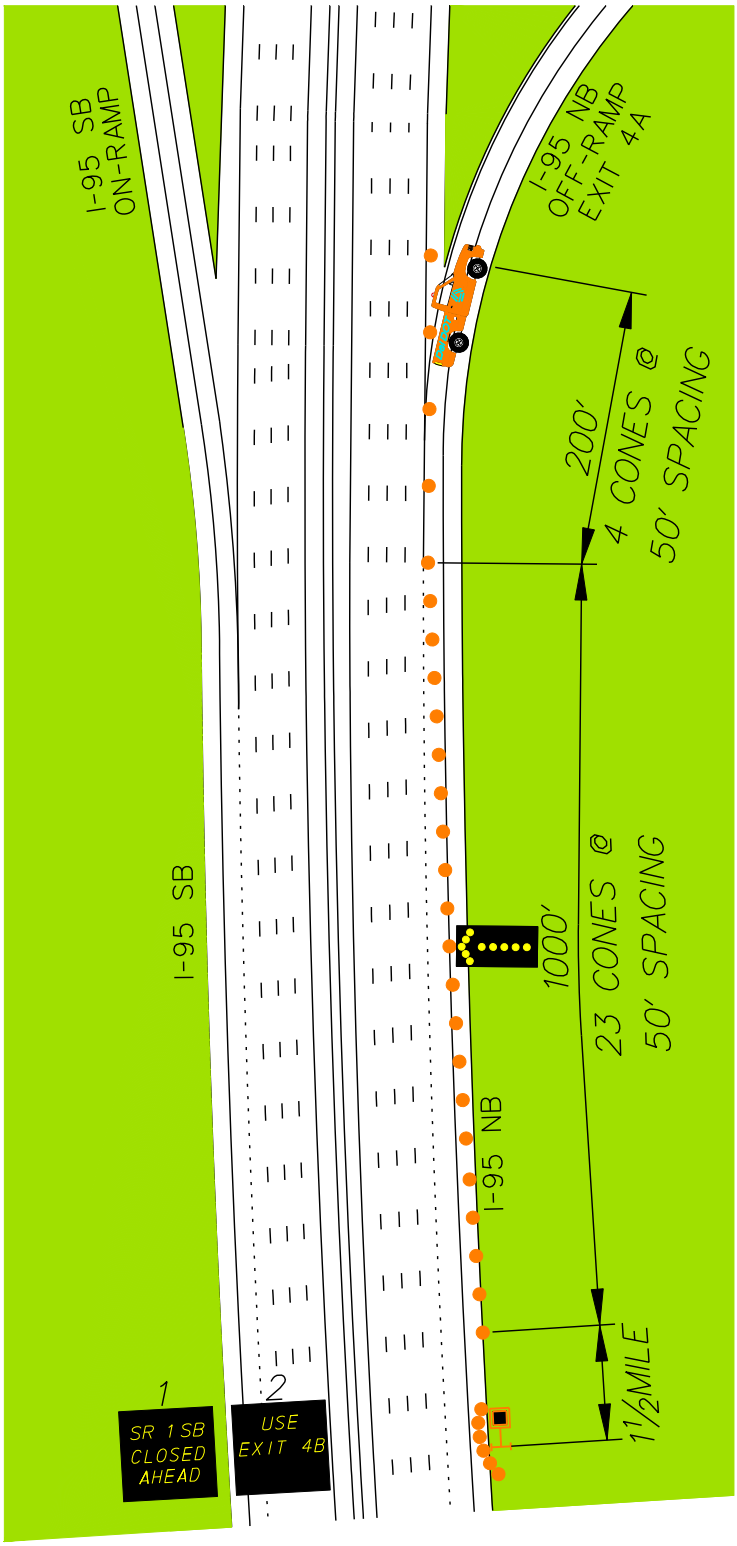

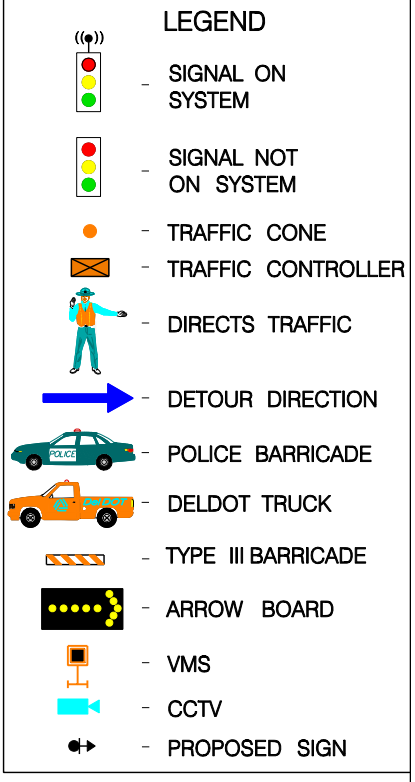

EQUIPMENT/PERSONNEL TOTALS	
TRAFFIC CONES	33
ARROW BOARDS	1
VMS	1
POLICE VEHICLES	–
DELDOT TRUCKS	1
TYPE 3 BARRICADES	–
DETOUR SIGN EXIST. POST	–
DETOUR SIGN W/SUPPORT	–
PERSONNEL (DIRECTING TRAFFIC)	–
RESP. FOR EQUIP. SETUP	DelDOT

BACKGROUND COLOR

ROADWAY | BUILDING | CONCRETE | GRASS

CONE TAPER & TANGENT LENGTHS				
APPROACH	DESCRIPTION	TANGENT	TAPER	CONES
NB I-95	CLOSE EXT 4A	200'	1000'	27

DRAWING NOT TO SCALE

DETOUR REFERENCE #:
DE1– – – –SB10019–10159–1K

CONTROL POINT K:
I–95 NB AND
EXIT 4A OFF–RAMP

DATE:	BY:	REFERENCE NUMBER:
JUNE 2010	RAM	K