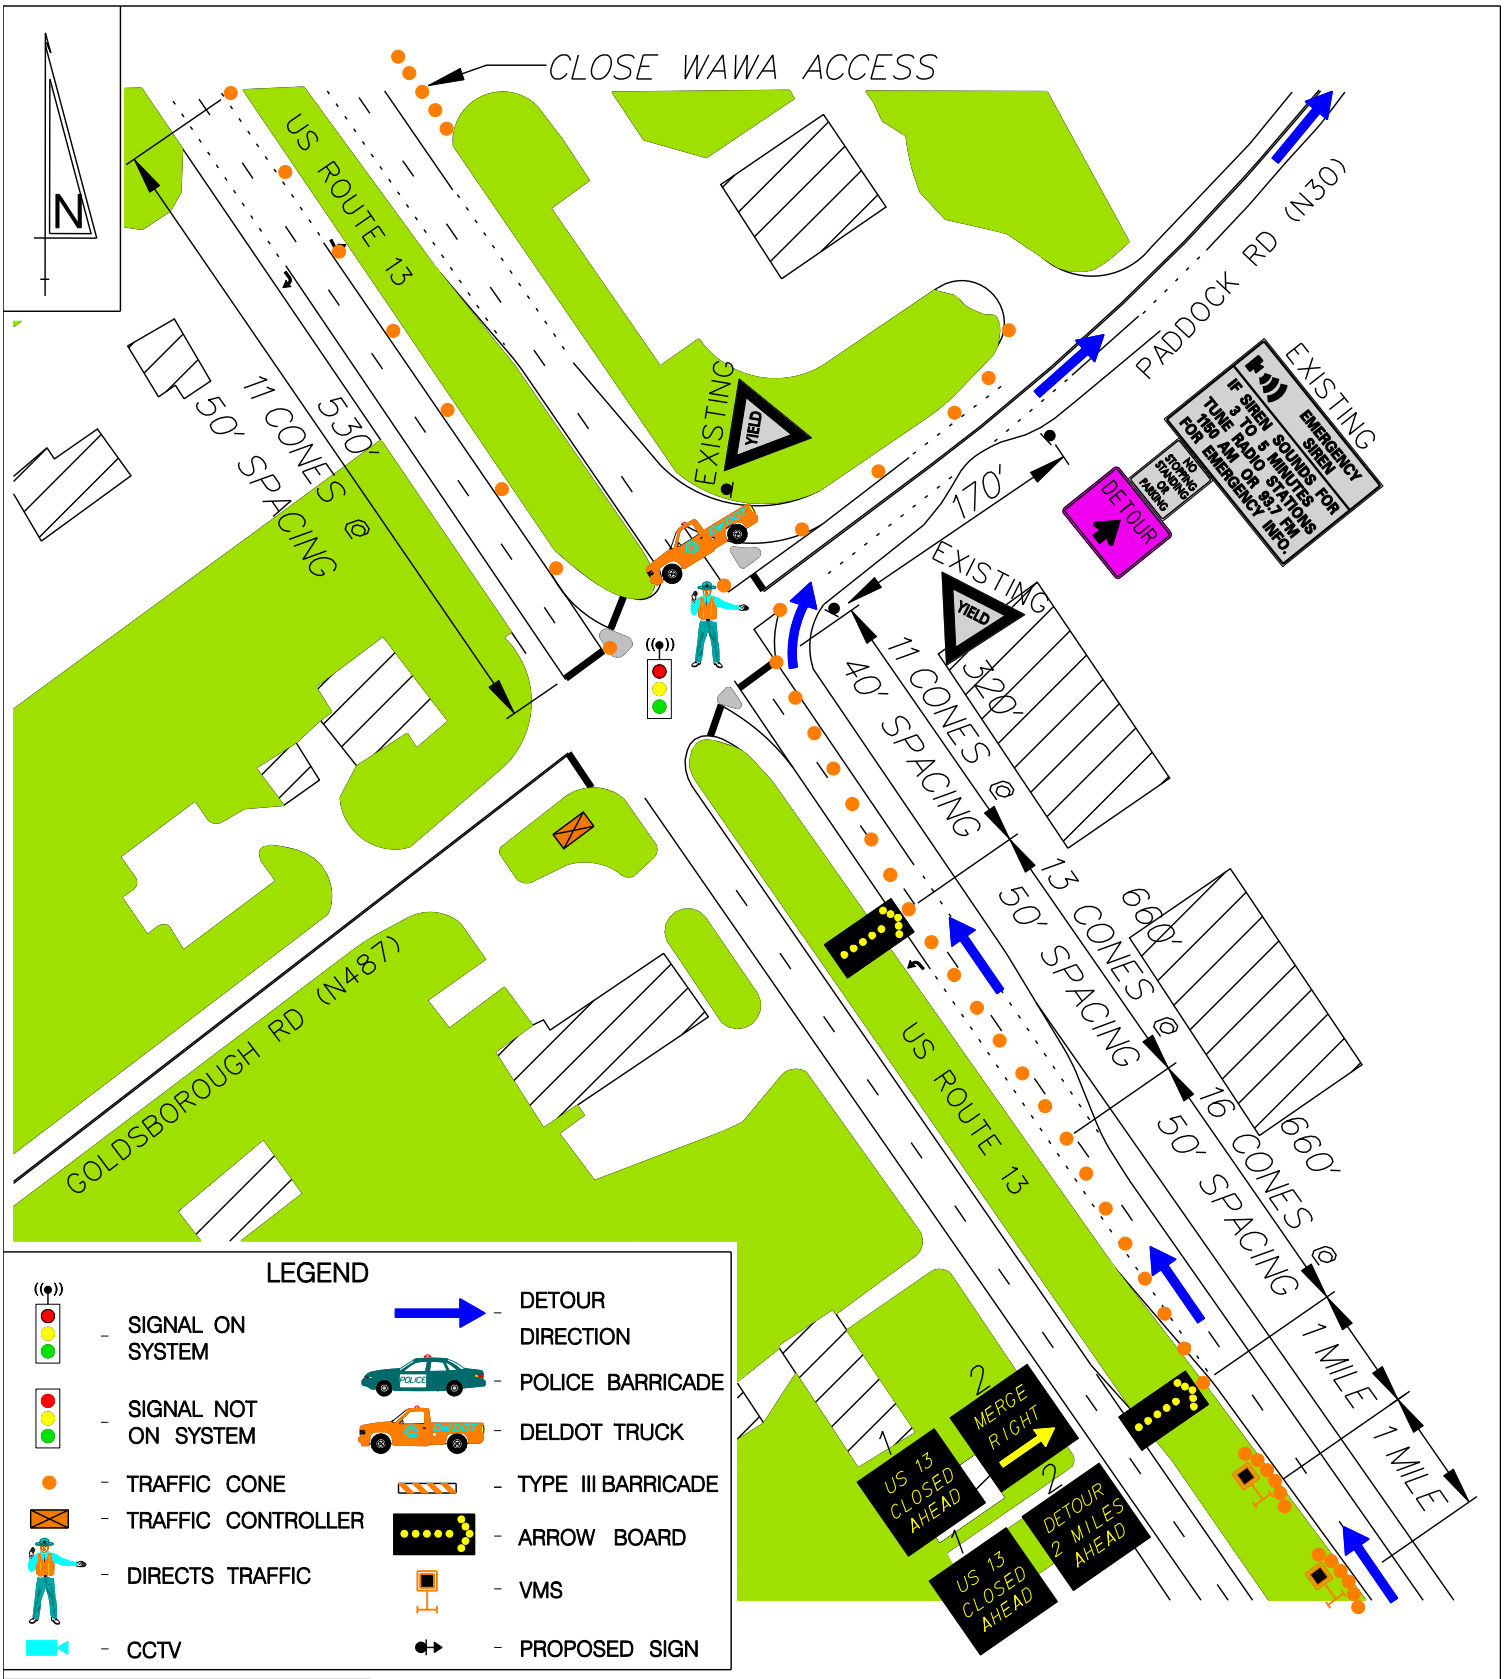

EQUIPMENT/PERSONNEL TOTALS	
TRAFFIC CONES	75
ARROW BOARDS	2
VMS	2
POLICE VEHICLES	–
DELDOT TRUCKS	1
TYPE 3 BARRICADES	–
DETOUR SIGN EXIST. POST	1
DETOUR SIGN W/SUPPORT	–
PERSONNEL (DIRECTING TRAFFIC)	1
RESP. FOR EQUIP. SETUP	DelDOT

BACKGROUND COLOR

ROADWAY | BUILDING | CONCRETE | GRASS

CONE TAPER & TANGENT LENGTHS				
APPROACH	DESCRIPTION	TANGENT	TAPER	CONES
NB US 13	CLOSE (2) THROUGH LANES	660'	980'	41
SB US 13	CLOSE LEFT TURN LANE	530'	–	11
WB PADDOCK	CLOSE RIGHT TURN LANE	150'	50'	6

DRAWING NOT TO SCALE

DETOUR REFERENCE #:
US13– – –NB06271–06337–1A

CONTROL POINT A:
US 13 AND PADDOCK RD/ GOLDSBOROUGH ROAD

DATE:	BY:	REFERENCE NUMBER:
MAY 2010	JZ/RAM	A