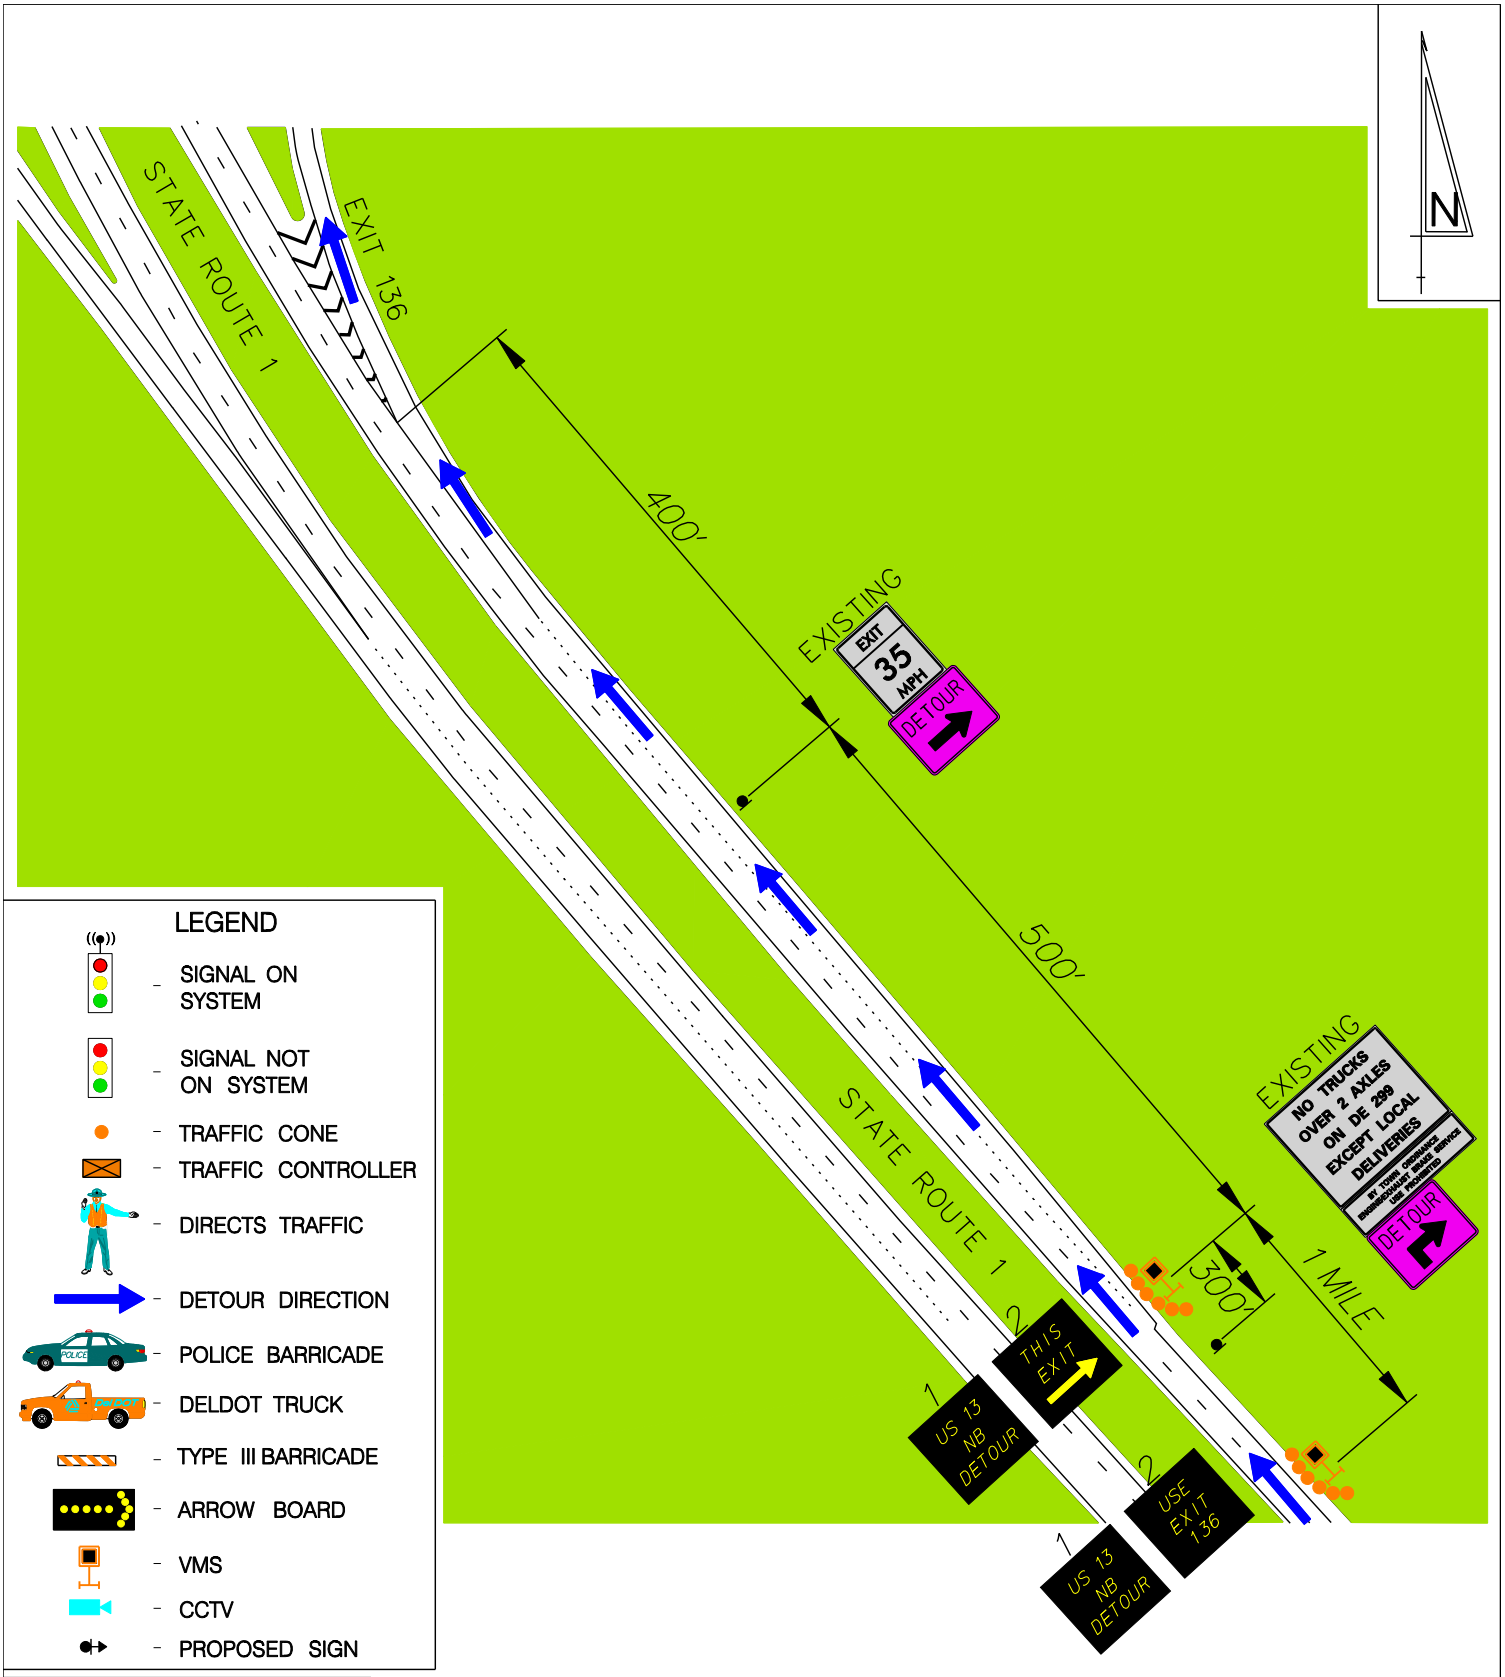

EQUIPMENT/PERSONNEL TOTALS	
TRAFFIC CONES	12
ARROW BOARDS	–
VMS	2
POLICE VEHICLES	–
DELDOT TRUCKS	–
TYPE 3 BARRICADES	–
DETOUR SIGN EXIST. POST	2
DETOUR SIGN W/SUPPORT	–
PERSONNEL (DIRECTING TRAFFIC)	–
RESP. FOR EQUIP. SETUP	DelDOT

BACKGROUND COLOR

ROADWAY | BUILDING | CONCRETE | GRASS

CONE TAPER & TANGENT LENGTHS				
APPROACH	DESCRIPTION	TANGENT	TAPER	CONES

DRAWING NOT TO SCALE

DETOUR REFERENCE #:
US13– – –NB06574–06728–1B

CONTROL POINT A:
STATE ROUTE 1 NB AND EXIT 136

DATE:	BY:	REFERENCE NUMBER:
MAY 2010	JZ/RAM	B