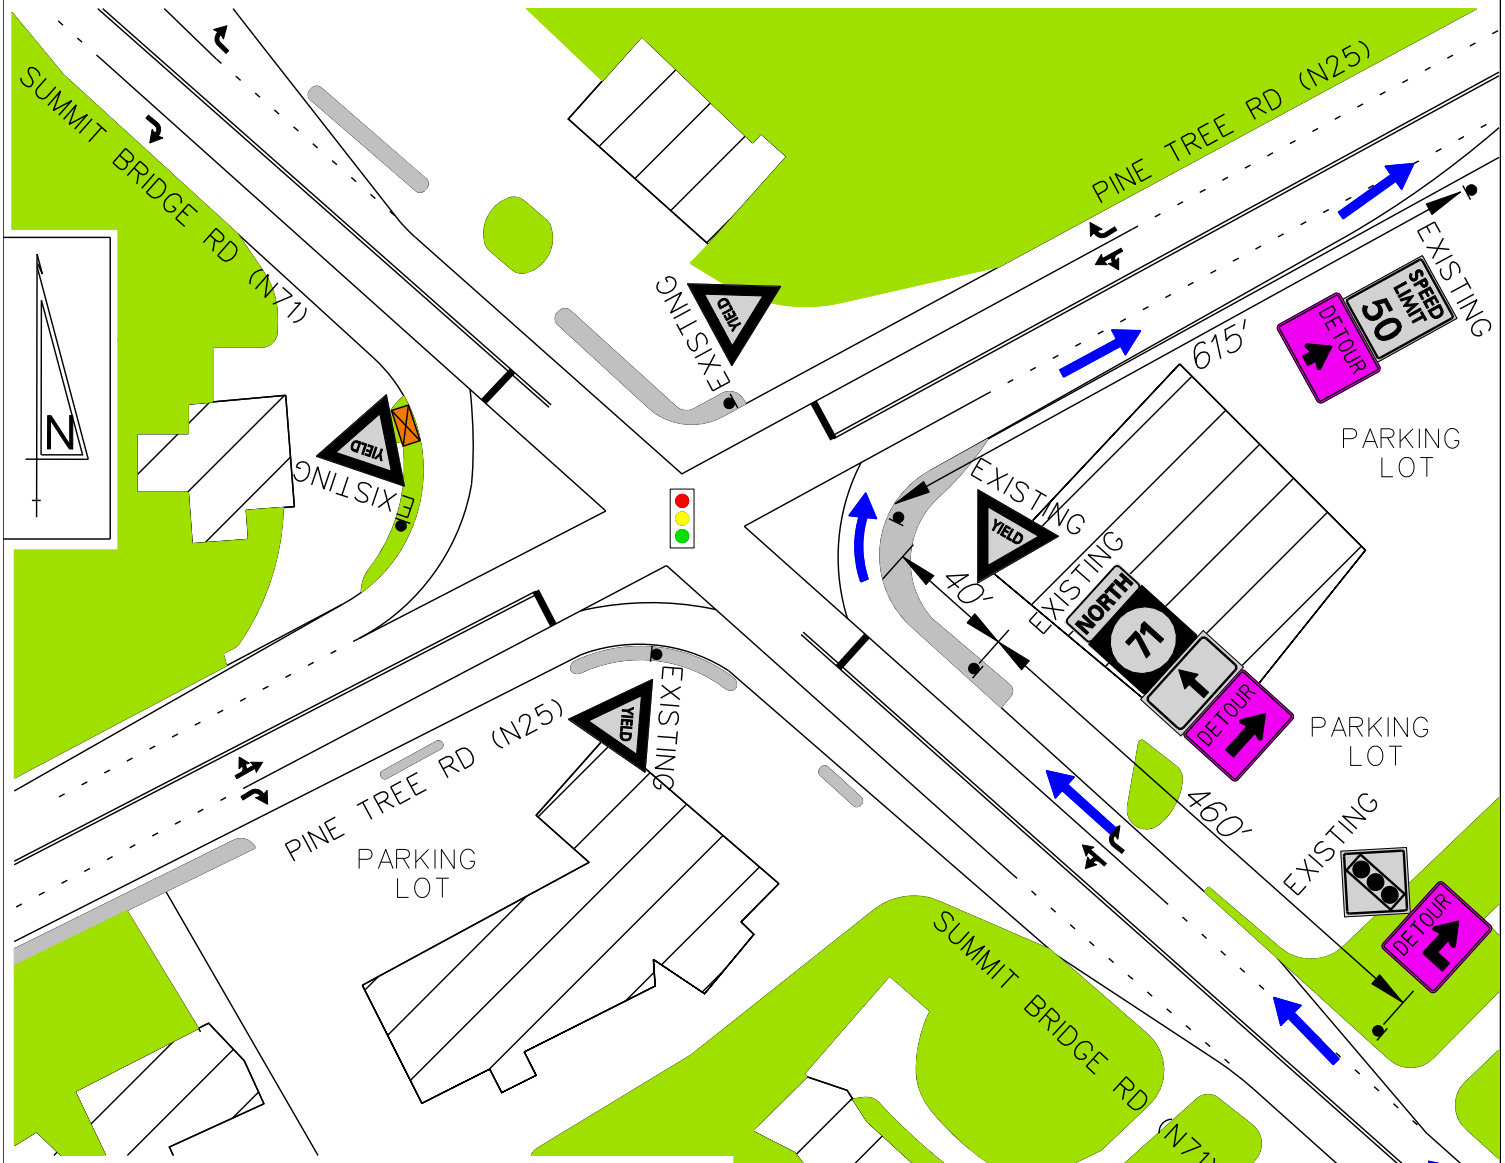

LEGEND

- SIGNAL ON SYSTEM
- SIGNAL NOT ON SYSTEM
- TRAFFIC CONE
- TRAFFIC CONTROLLER
- DIRECTS TRAFFIC
- CCTV
- DETOUR DIRECTION
- POLICE BARRICADE
- DELDOT TRUCK
- TYPE III BARRICADE
- ARROW BOARD
- VMS
- PROPOSED SIGN

EQUIPMENT/PERSONNEL TOTALS	
TRAFFIC CONES	–
ARROW BOARDS	–
VMS	–
POLICE VEHICLES	–
DELDOT TRUCKS	–
TYPE 3 BARRICADES	–
DETOUR SIGN EXIST. POST	3
DETOUR SIGN W/SUPPORT	–
PERSONNEL (DIRECTING TRAFFIC)	–
RESP. FOR EQUIP. SETUP	DelDOT

BACKGROUND COLOR

ROADWAY | BUILDING | CONCRETE | GRASS

CONE TAPER & TANGENT LENGTHS				
APPROACH	DESCRIPTION	TANGENT	TAPER	CONES

DRAWING NOT TO SCALE

DETOUR REFERENCE #:
US13– – –NB06909–07137–1B

CONTROL POINT B:
PINE TREE ROAD AND SUMMIT BRIDGE ROAD

DATE:	BY:	REFERENCE NUMBER:
MAY 2010	RAM	B