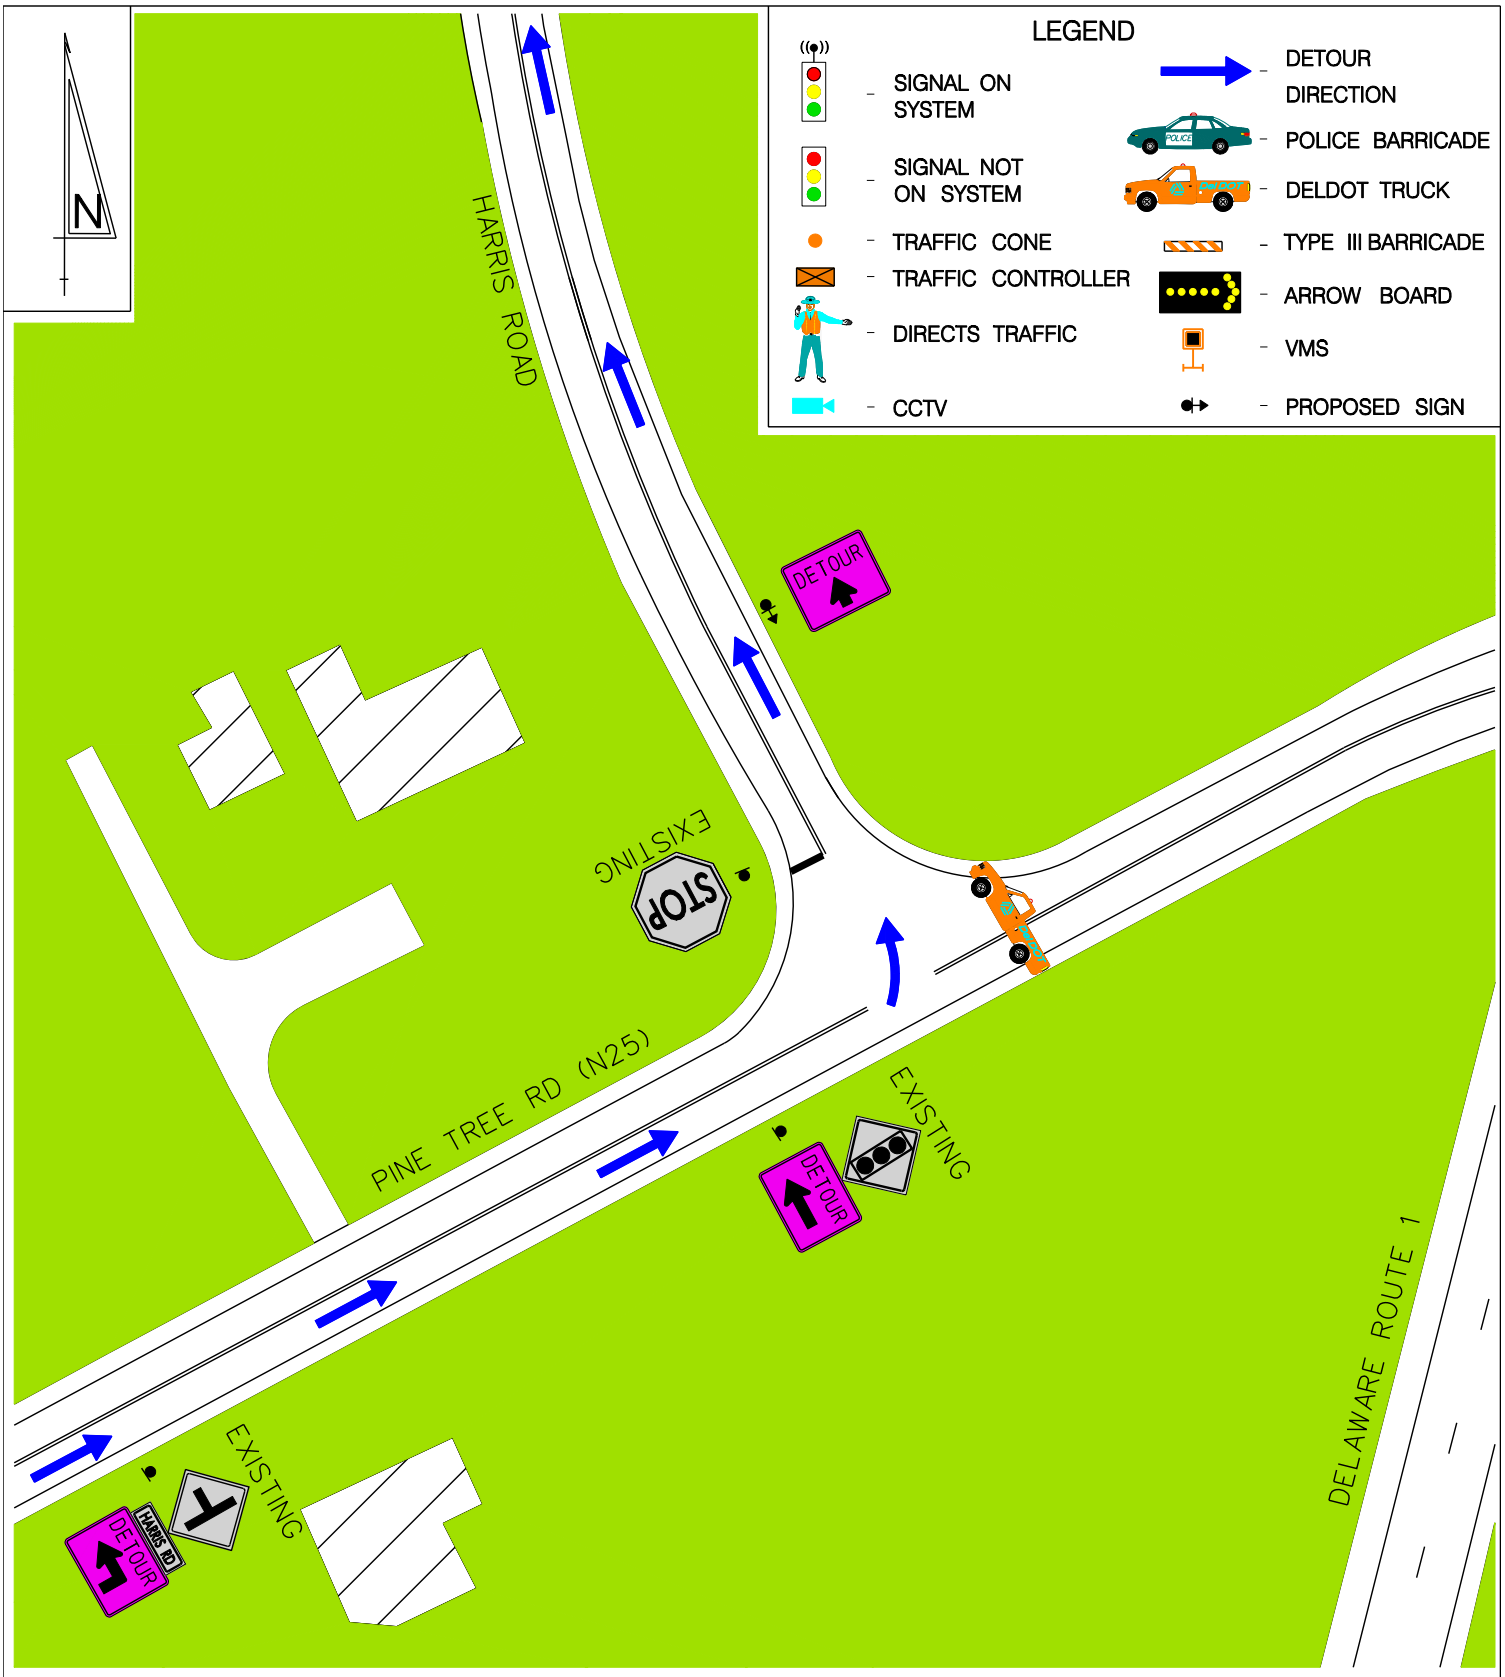

EQUIPMENT/PERSONNEL TOTALS	
TRAFFIC CONES	–
ARROW BOARDS	–
VMS	–
POLICE VEHICLES	–
DELDOT TRUCKS	1
TYPE 3 BARRICADES	–
DETOUR SIGN EXIST. POST	2
DETOUR SIGN W/SUPPORT	1
PERSONNEL (DIRECTING TRAFFIC)	–
RESP. FOR EQUIP. SETUP	DelDOT

BACKGROUND COLOR

ROADWAY | BUILDING | CONCRETE | GRASS

CONE TAPER & TANGENT LENGTHS				
APPROACH	DESCRIPTION	TANGENT	TAPER	CONES

DRAWING NOT TO SCALE

DETOUR REFERENCE #:
US13– – –NB06909–07137–1C

CONTROL POINT C:
PINE TREE ROAD AND HARRIS ROAD

DATE:	BY:	REFERENCE NUMBER:
MAY 2010	TB/RAM	C