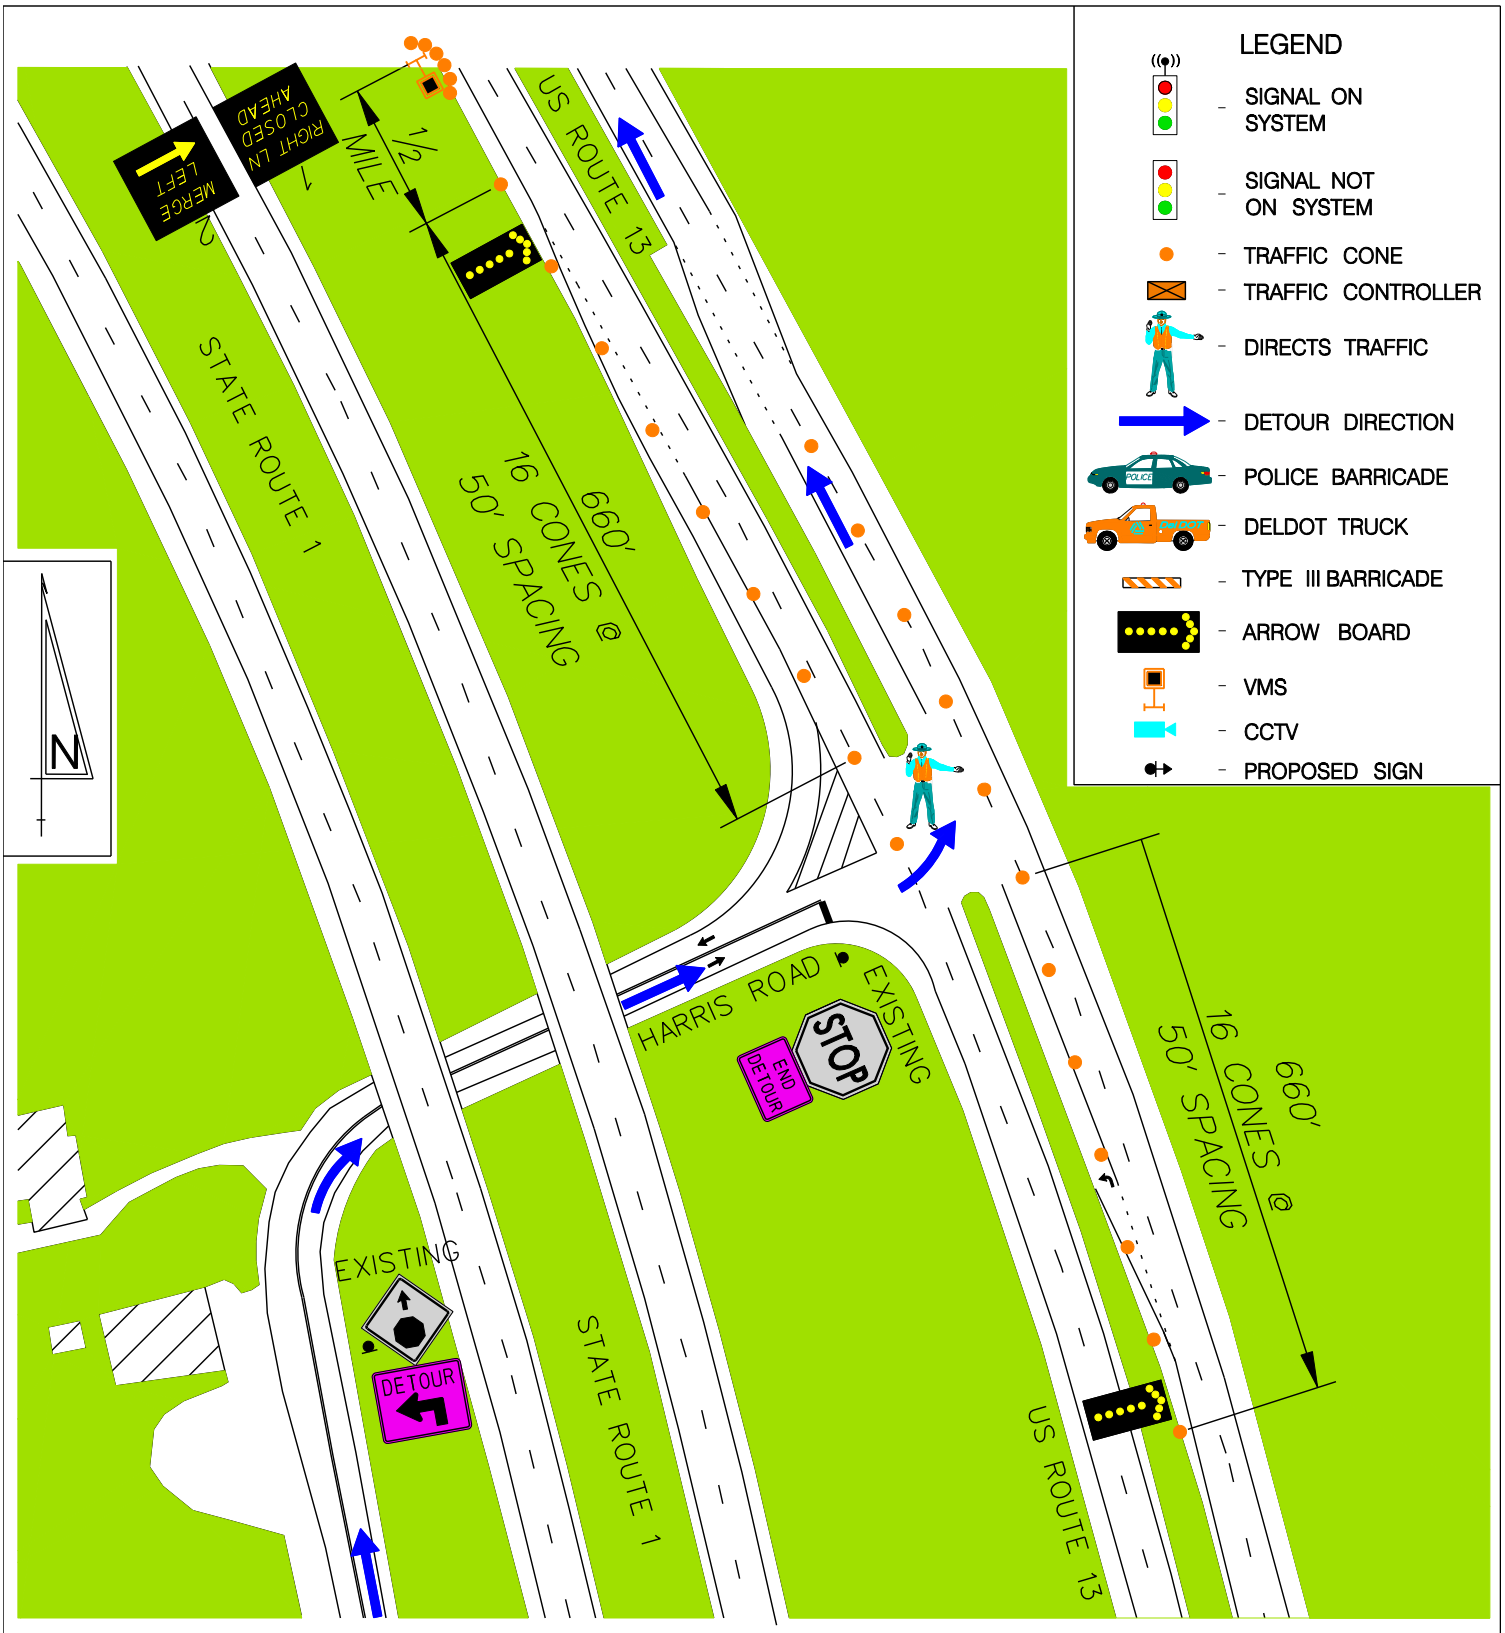

EQUIPMENT/PERSONNEL TOTALS	
TRAFFIC CONES	44
ARROW BOARDS	2
VMS	1
POLICE VEHICLES	–
DELDOT TRUCKS	–
TYPE 3 BARRICADES	–
DETOUR SIGN EXIST. POST	2
DETOUR SIGN W/SUPPORT	–
PERSONNEL (DIRECTING TRAFFIC)	1
RESP. FOR EQUIP. SETUP	DelDOT

BACKGROUND COLOR

ROADWAY BUILDING CONCRETE GRASS

CONE TAPER & TANGENT LENGTHS				
APPROACH	DESCRIPTION	TANGENT	TAPER	CONES
NB US 13	CLOSE LEFT THROUGH LANE	250'	660'	21
SB US 13	CLOSE RIGHT THROUGH LANE	50'	660'	17

DRAWING NOT TO SCALE

DETOUR REFERENCE #:
US13– – –NB06909–07137–1D

CONTROL POINT D:
US ROUTE 13 AND HARRIS ROAD

DATE:	BY:	REFERENCE NUMBER:
MAY 2010	TB/RAM	D