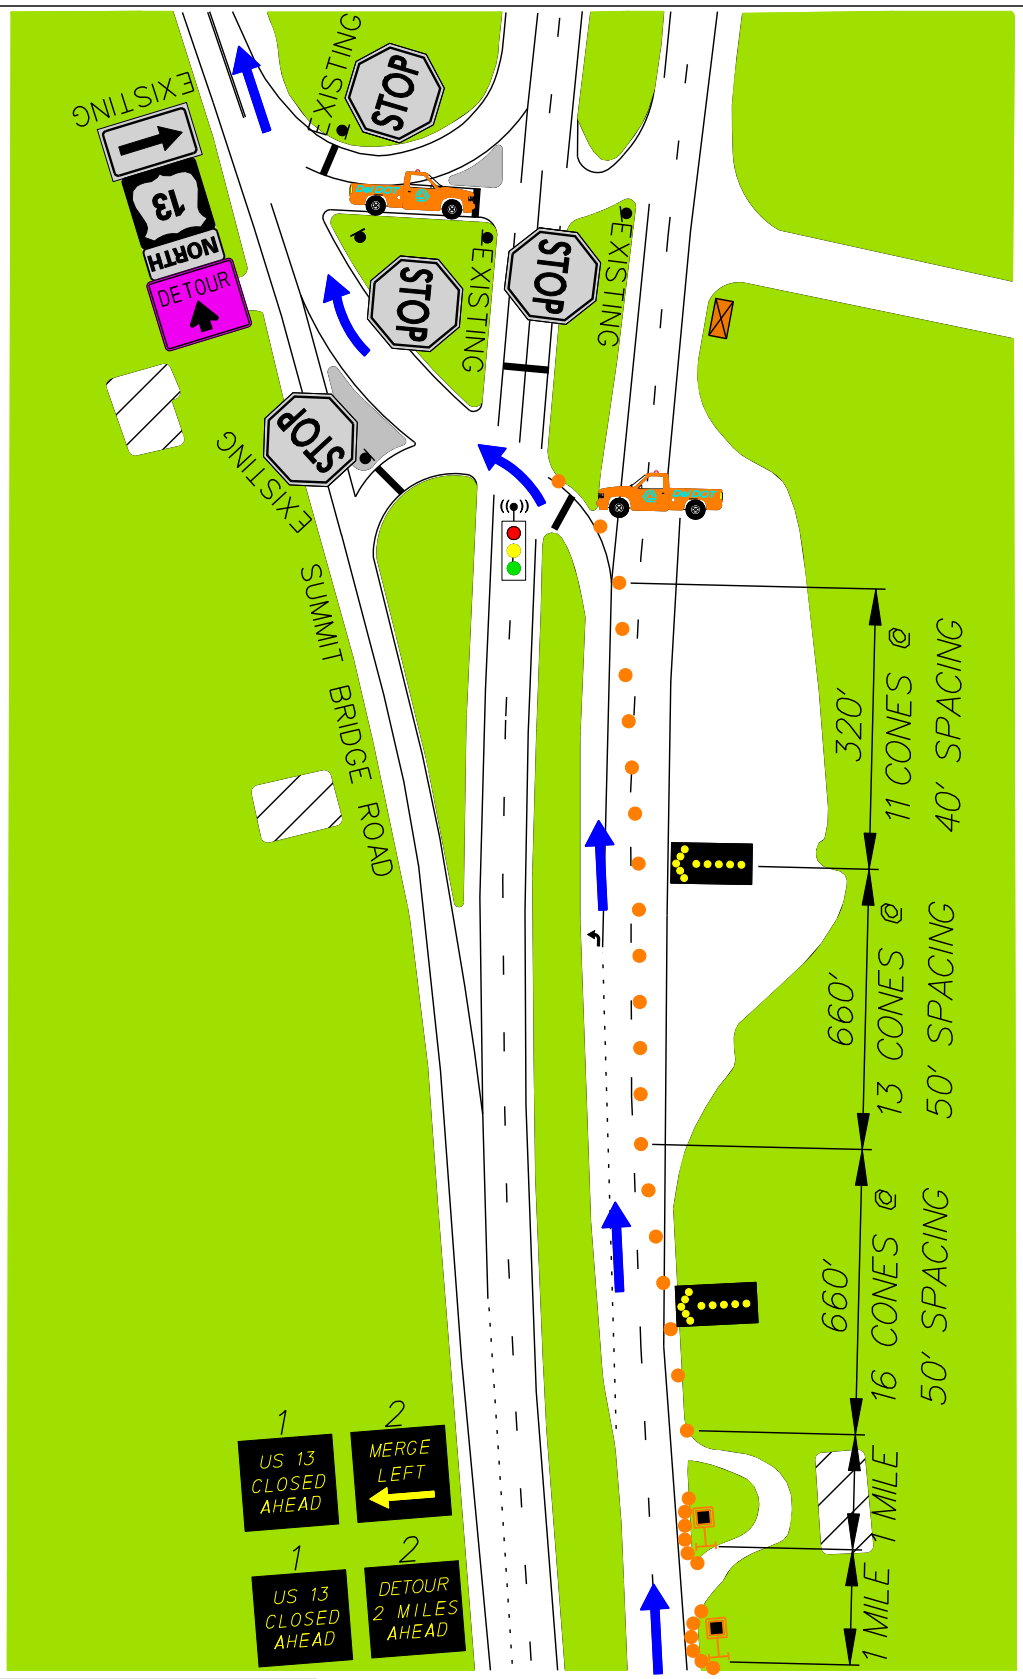

LEGEND

- SIGNAL ON SYSTEM
- SIGNAL NOT ON SYSTEM
- TRAFFIC CONE
- TRAFFIC CONTROLLER
- DIRECTS TRAFFIC
- DETOUR DIRECTION
- POLICE BARRICADE
- DELDOT TRUCK
- TYPE III BARRICADE
- ARROW BOARD
- VMS
- CCTV
- PROPOSED SIGN

N

EQUIPMENT/PERSONNEL TOTALS	
TRAFFIC CONES	54
ARROW BOARDS	2
VMS	2
POLICE VEHICLES	–
DELDOT TRUCKS	2
TYPE 3 BARRICADES	–
DETOUR SIGN EXIST. POST	1
DETOUR SIGN W/SUPPORT	–
PERSONNEL (DIRECTING TRAFFIC)	–
RESP. FOR EQUIP. SETUP	DelDOT

BACKGROUND COLOR

ROADWAY | BUILDING | CONCRETE | GRASS

CONE TAPER & TANGENT LENGTHS				
APPROACH	DESCRIPTION	TANGENT	TAPER	CONES
NB US 13	CLOSE (2) THROUGH LANES	660'	980'	42

DRAWING NOT TO SCALE

DETOUR REFERENCE #:
US13– – –NB07138–07265–1A

CONTROL POINT A:
US ROUTE 13 AND
SUMMIT BRIDGE RD

DATE:	BY:	REFERENCE NUMBER:
MAY 2010	JZ/RAM	A