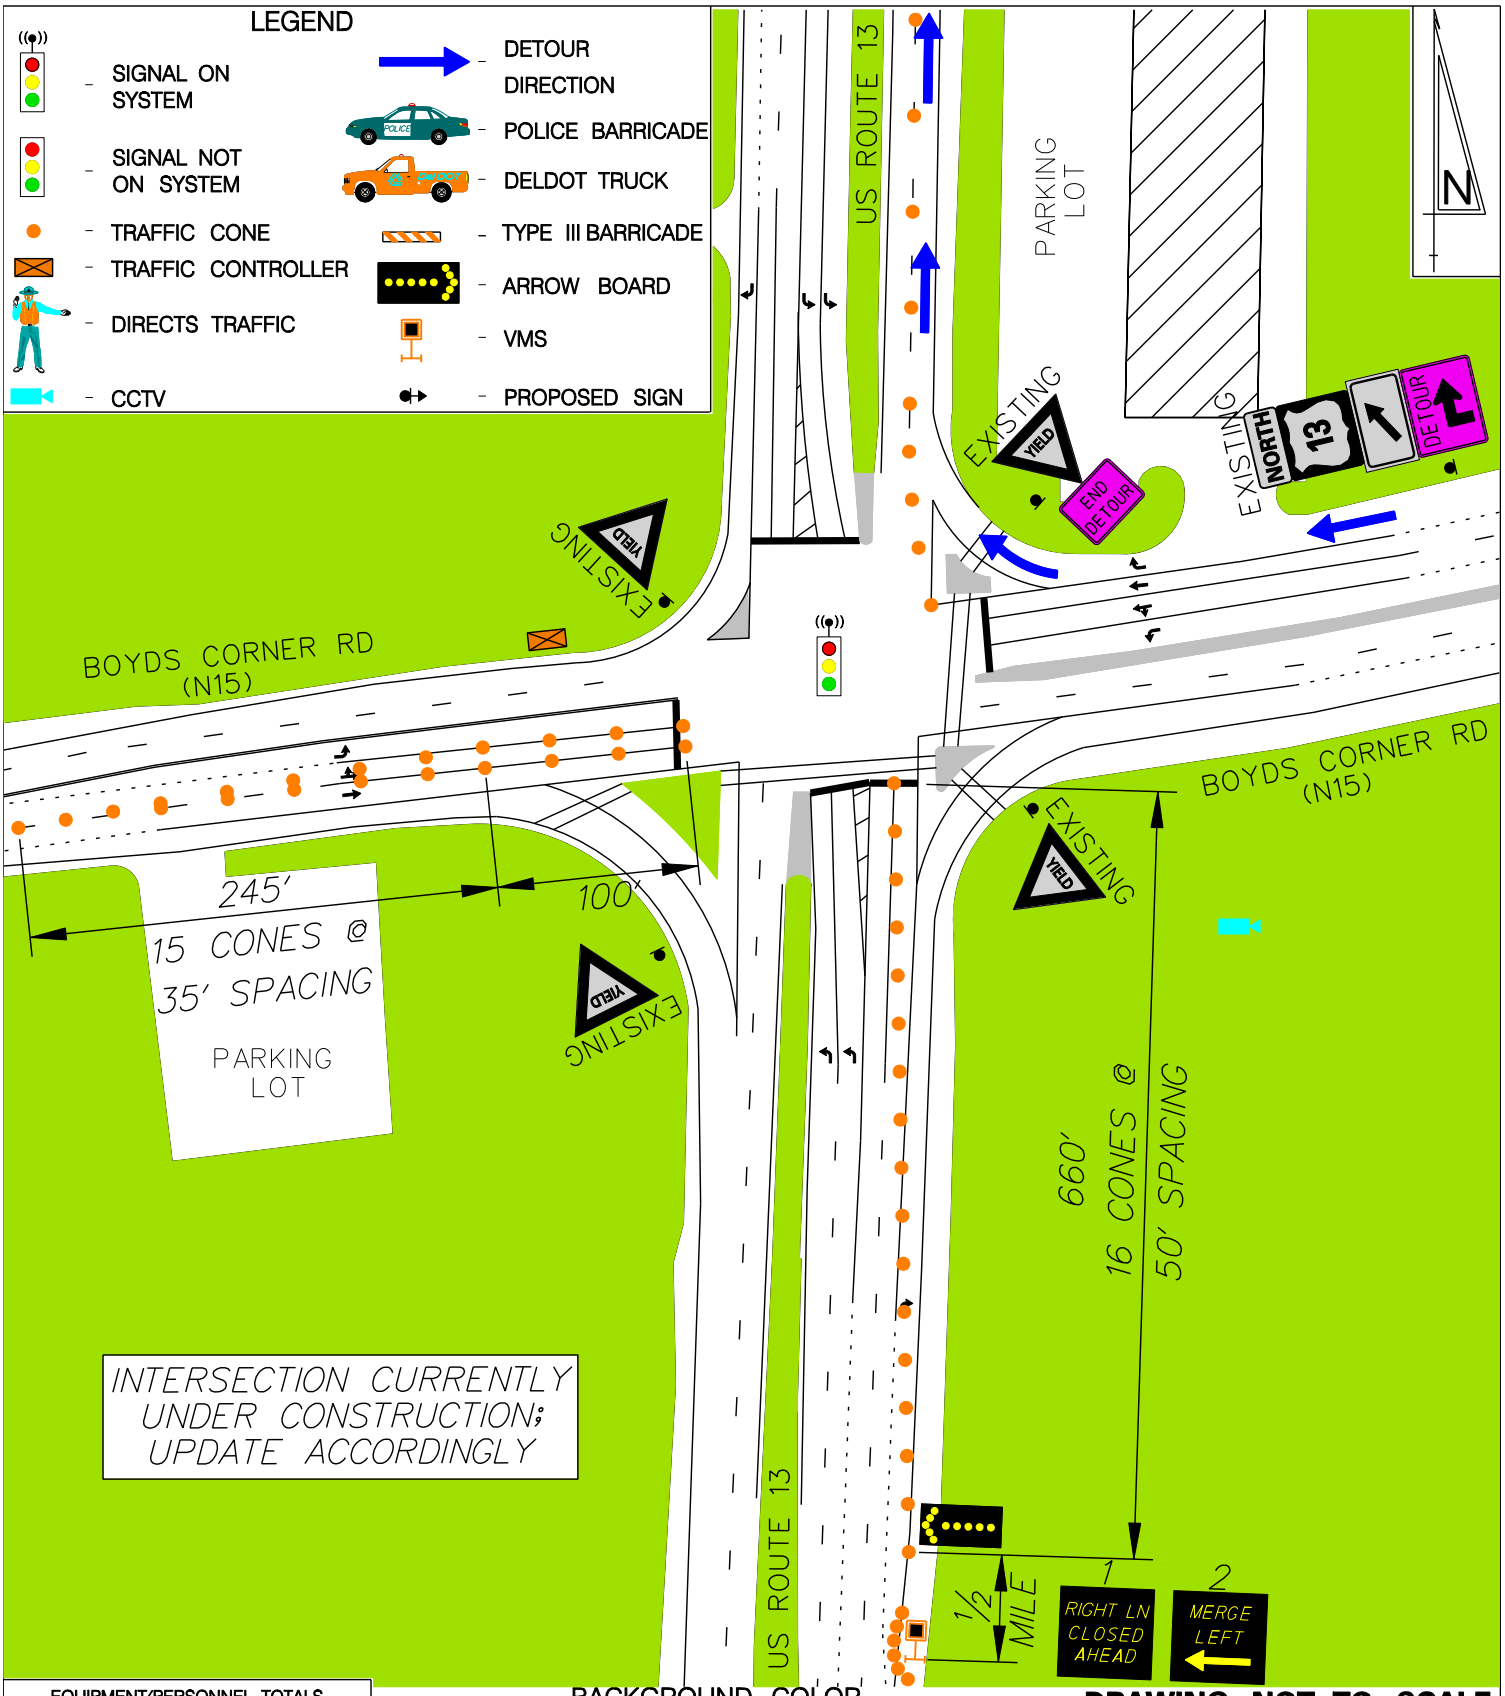

EQUIPMENT/PERSONNEL TOTALS	
TRAFFIC CONES	52
ARROW BOARDS	1
VMS	1
POLICE VEHICLES	–
DELDOT TRUCKS	–
TYPE 3 BARRICADES	–
DETOUR SIGN EXIST. POST	2
DETOUR SIGN W/SUPPORT	–
PERSONNEL (DIRECTING TRAFFIC)	–
RESP. FOR EQUIP. SETUP	DelDOT

BACKGROUND COLOR

ROADWAY | BUILDING | CONCRETE | GRASS

CONE TAPER & TANGENT LENGTHS				
APPROACH	DESCRIPTION	TANGENT	TAPER	CONES
NB US 13	CLOSE RIGHT THROUGH LANE	–	660'	16
NB US 13	DELINEATE THROUGH LANES	200'	100'	9
EB BOYDS	CLOSE LEFT SHARED LEFT/THRU LN	100'	245'	21

DRAWING NOT TO SCALE

DETOUR REFERENCE #:
US13– – –NB07138–07265–1I

CONTROL POINT I:
US ROUTE 13 AND BOYDS CORNER ROAD

DATE:	BY:	REFERENCE NUMBER:
MAY 2010	RAM	I