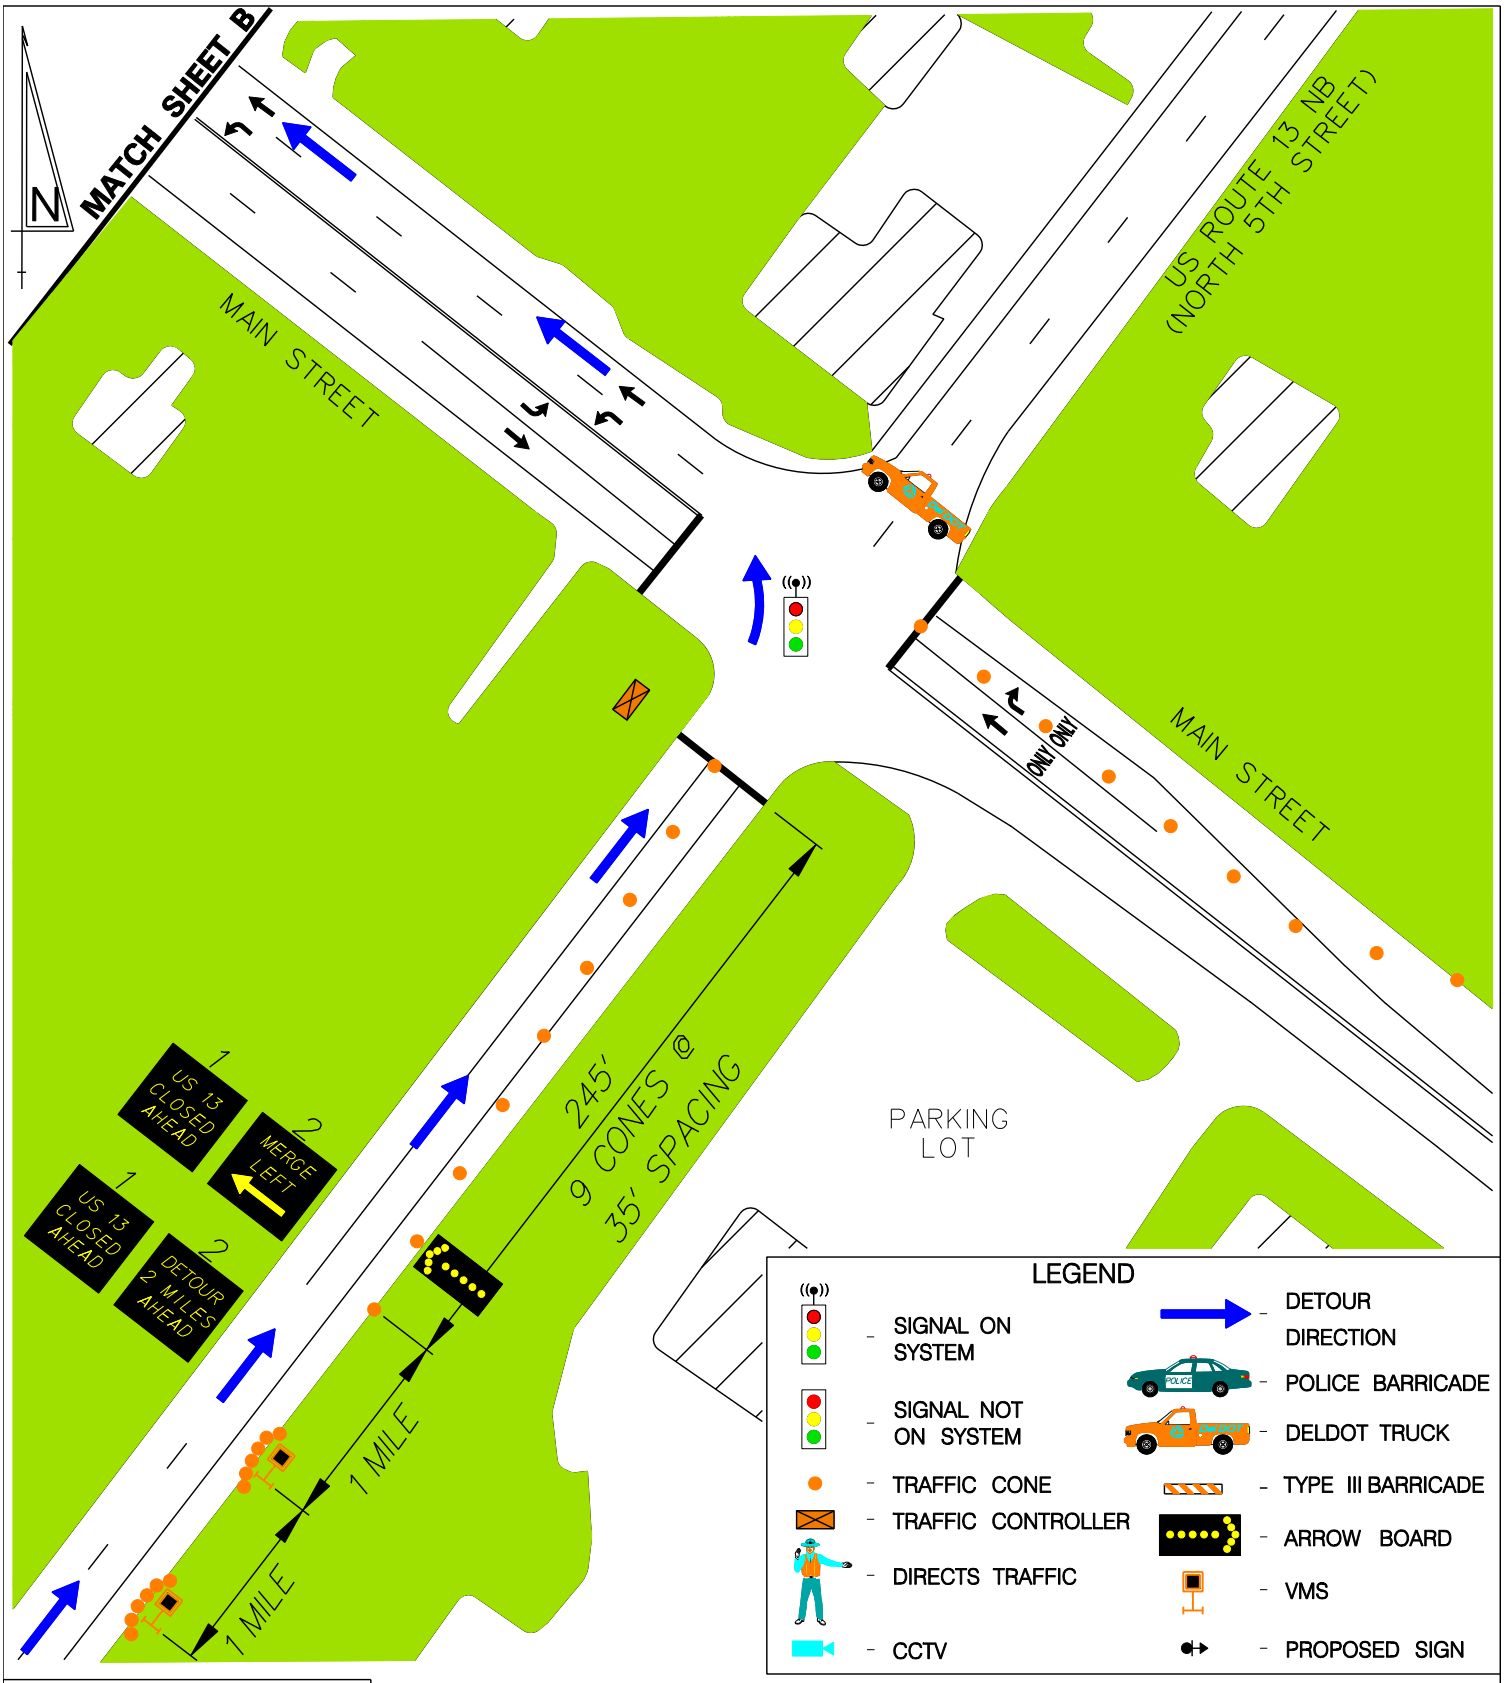

EQUIPMENT/PERSONNEL TOTALS	
TRAFFIC CONES	30
ARROW BOARDS	1
VMS	2
POLICE VEHICLES	–
DELDOT TRUCKS	1
TYPE 3 BARRICADES	–
DETOUR SIGN EXIST. POST	–
DETOUR SIGN W/SUPPORT	–
PERSONNEL (DIRECTING TRAFFIC)	–
RESP. FOR EQUIP. SETUP	DelDOT

BACKGROUND COLOR

ROADWAY BUILDING CONCRETE GRASS

CONE TAPER & TANGENT LENGTHS				
APPROACH	DESCRIPTION	TANGENT	TAPER	CONES
NB US 13	CLOSE (1) THROUGH LANE	–	245'	9
WB MAIN	CLOSE RIGHT TURN LANE	150'	50'	9

DRAWING NOT TO SCALE

DETOUR REFERENCE #:
US13– – –NB07579–07579–1A

CONTROL POINT A:
US ROUTE 13 AND MAIN STREET

DATE:	BY:	REFERENCE NUMBER:
MAY 2010	JZ/RAM	A