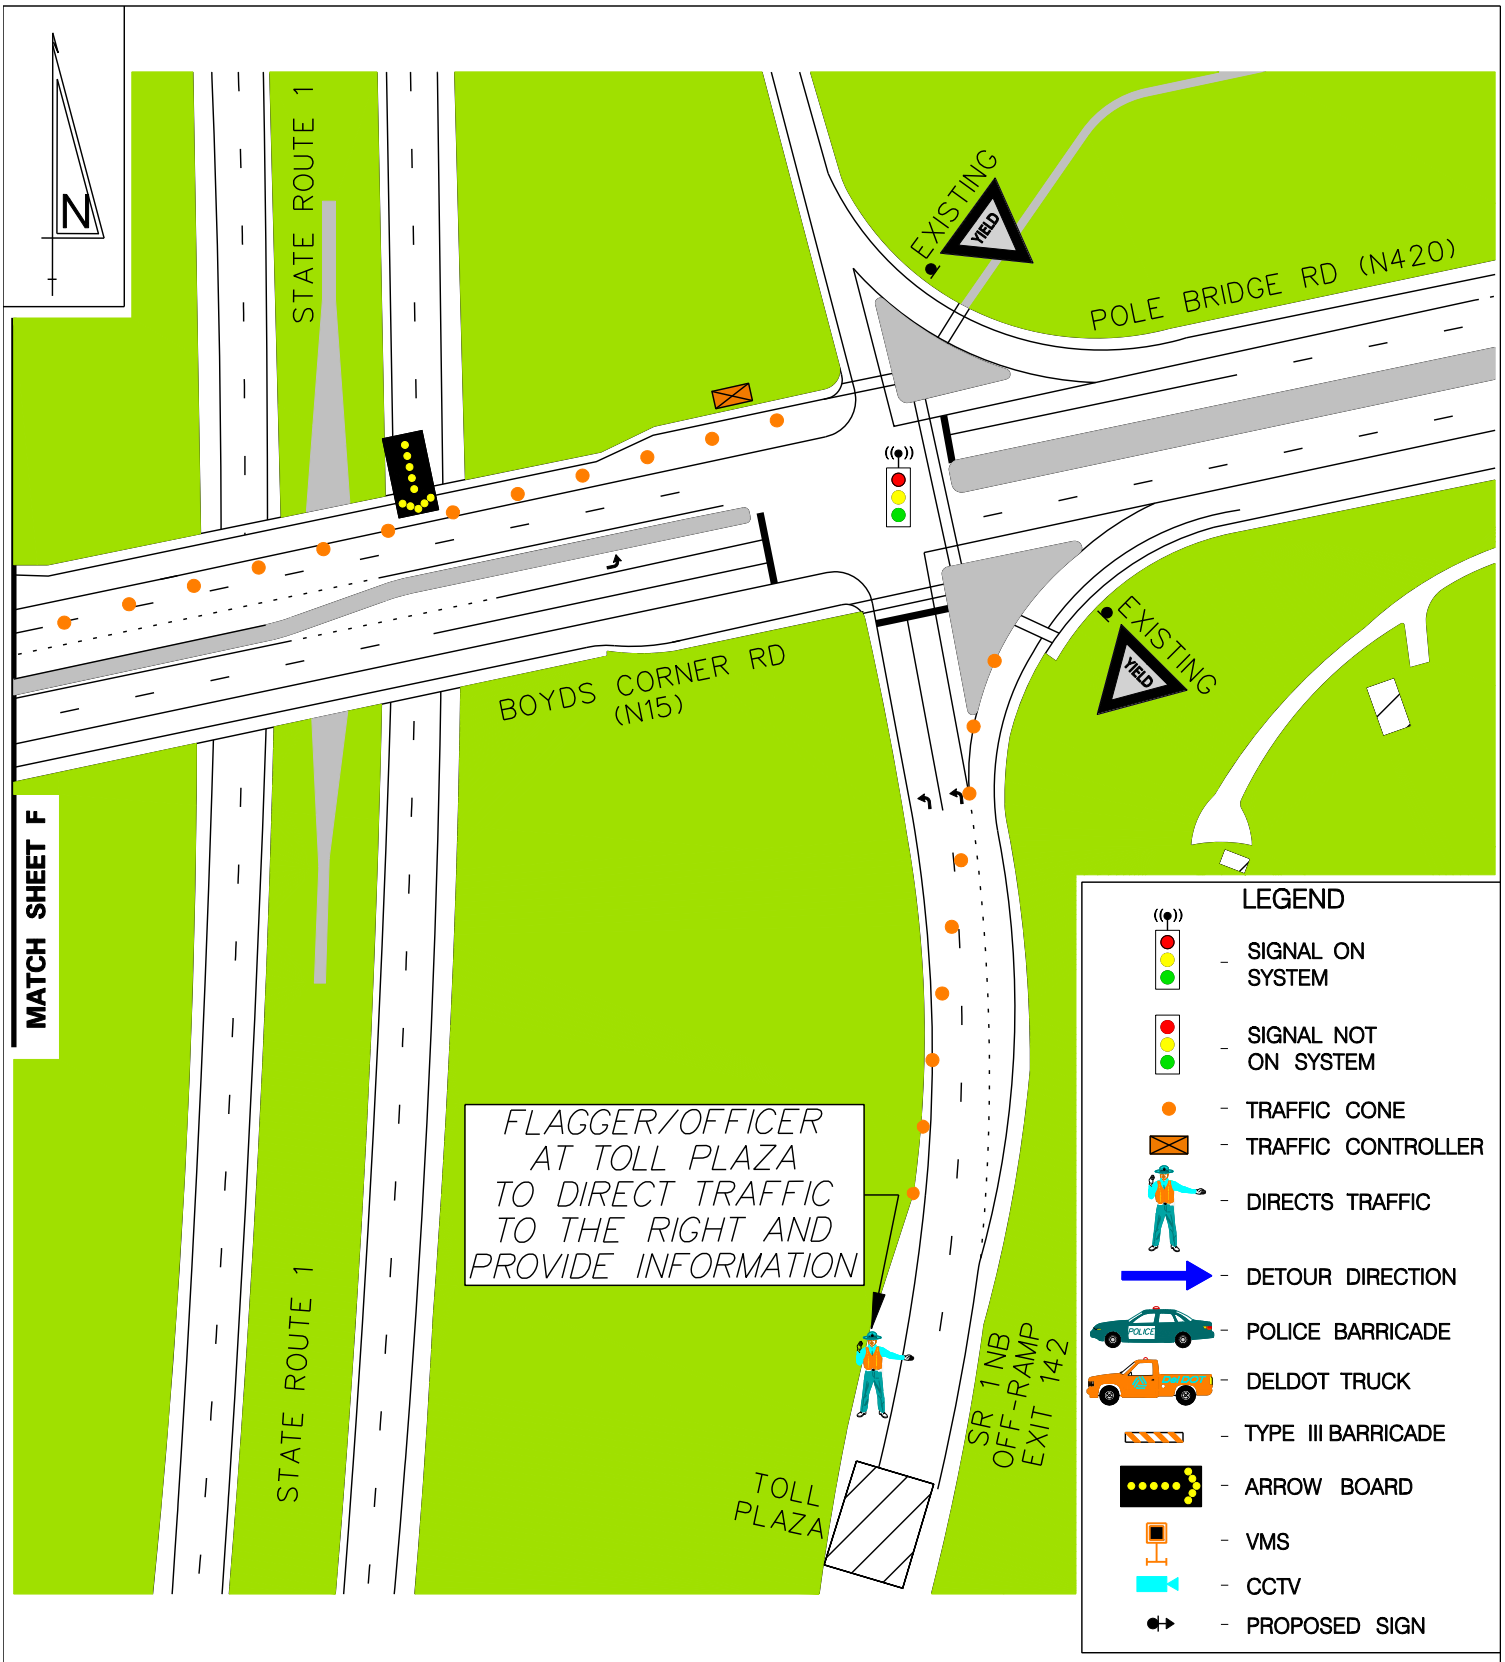

EQUIPMENT/PERSONNEL TOTALS	
TRAFFIC CONES	21
ARROW BOARDS	1
VMS	–
POLICE VEHICLES	–
DELDOT TRUCKS	–
TYPE 3 BARRICADES	–
DETOUR SIGN EXIST. POST	–
DETOUR SIGN W/SUPPORT	–
PERSONNEL (DIRECTING TRAFFIC)	1
RESP. FOR EQUIP. SETUP	DelDOT

BACKGROUND COLOR

ROADWAY BUILDING CONCRETE GRASS

CONE TAPER & TANGENT LENGTHS				
APPROACH	DESCRIPTION	TANGENT	TAPER	CONES
SR 1 OFF RAMP	CLOSE (2) LEFT TURN LANES	–	210'	9
WB BOYDS	CLOSE (2) THROUGH LANES	–	415'	12

DRAWING NOT TO SCALE

DETOUR REFERENCE #:
US13– – –NB07579–07579–1E

CONTROL POINT E:
SR 1 NB ON/OFF RAMPS AND DE 896

DATE:	BY:	REFERENCE NUMBER:
MAY 2010	RAM	E