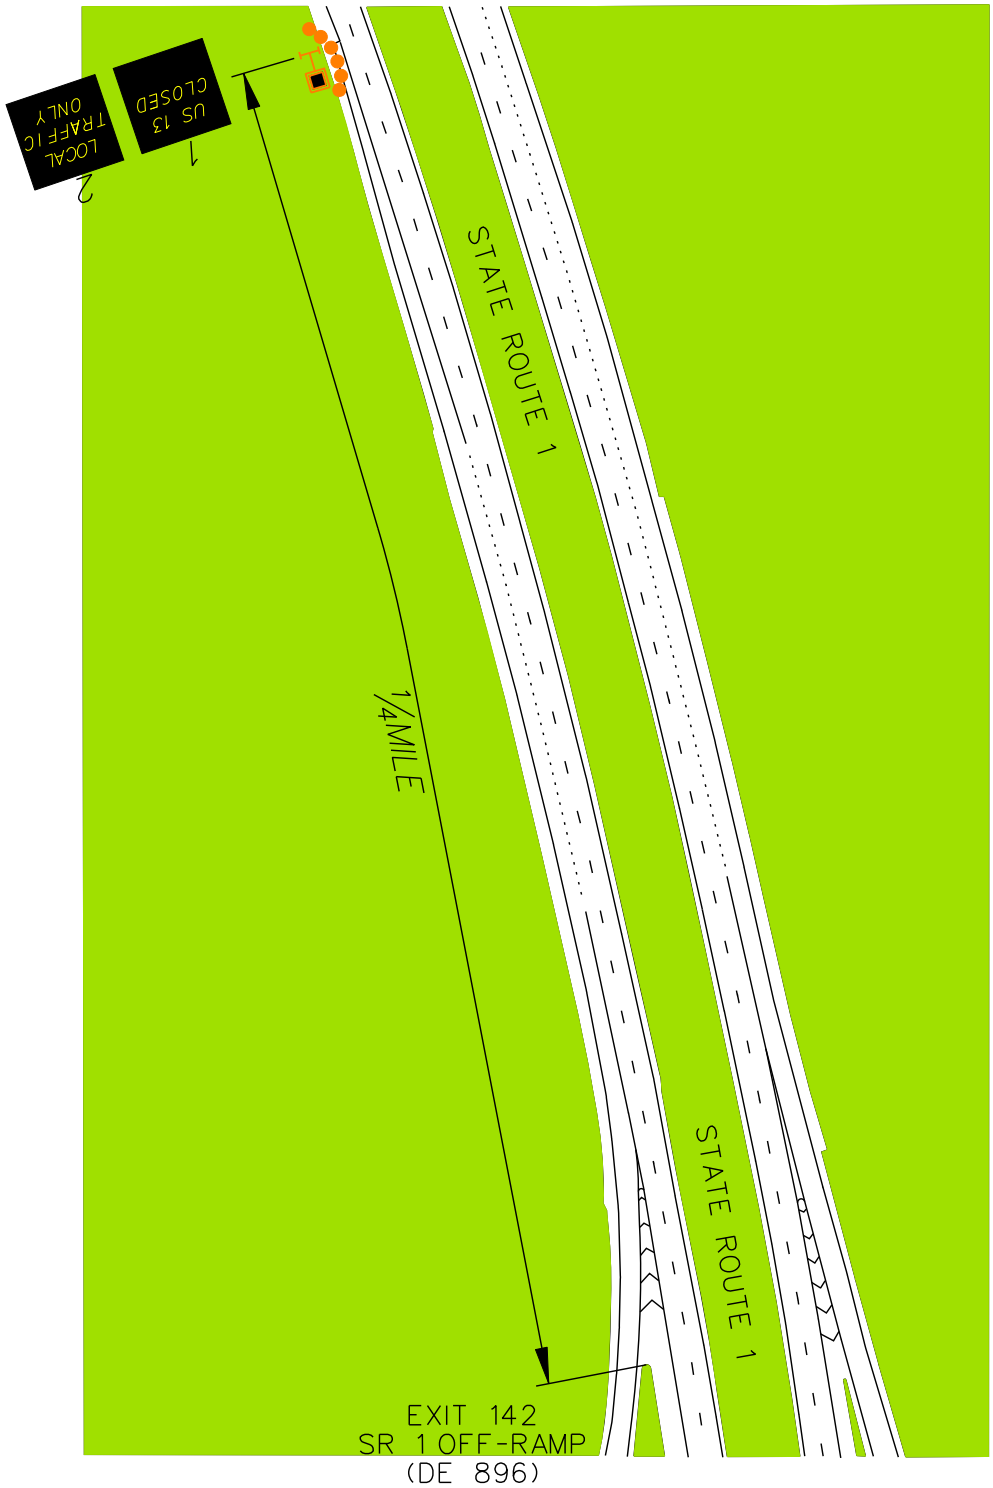


## LEGEND

- SIGNAL ON SYSTEM
- SIGNAL NOT ON SYSTEM
- TRAFFIC CONE
- TRAFFIC CONTROLLER
- DIRECTS TRAFFIC
- DETOUR DIRECTION
- POLICE BARRICADE
- DELDOT TRUCK
- TYPE III BARRICADE
- ARROW BOARD
- VMS
- CCTV
- PROPOSED SIGN

N

| EQUIPMENT/PERSONNEL TOTALS | |
|---|---|
| TRAFFIC CONES | 6 |
| ARROW BOARDS | – |
| VMS | 1 |
| POLICE VEHICLES | – |
| DELDOT TRUCKS | – |
| TYPE 3 BARRICADES | – |
| DETOUR SIGN EXIST. POST | – |
| DETOUR SIGN W/SUPPORT | – |
| PERSONNEL (DIRECTING TRAFFIC) | – |
| RESP. FOR EQUIP. SETUP | DelDOT |

BACKGROUND COLOR

ROADWAY BUILDING CONCRETE GRASS

| CONE TAPER & TANGENT LENGTHS | | | | |
|---|---|---|---|---|
| APPROACH | DESCRIPTION | TANGENT | TAPER | CONES |
| | | | | |
| | | | | |
| | | | | |
| | | | | |
| | | | | |
| | | | | |

**DRAWING NOT TO SCALE**

**DETOUR REFERENCE #:**
**US13– – NB07579–07579–1G**

**CONTROL POINT G:**
**SR 1 SB AND DE 896**
**OFF–RAMP (EXIT 142)**

| DATE: | BY: | REFERENCE NUMBER: |
|---|---|---|
| MAY 2010 | RAM | G |