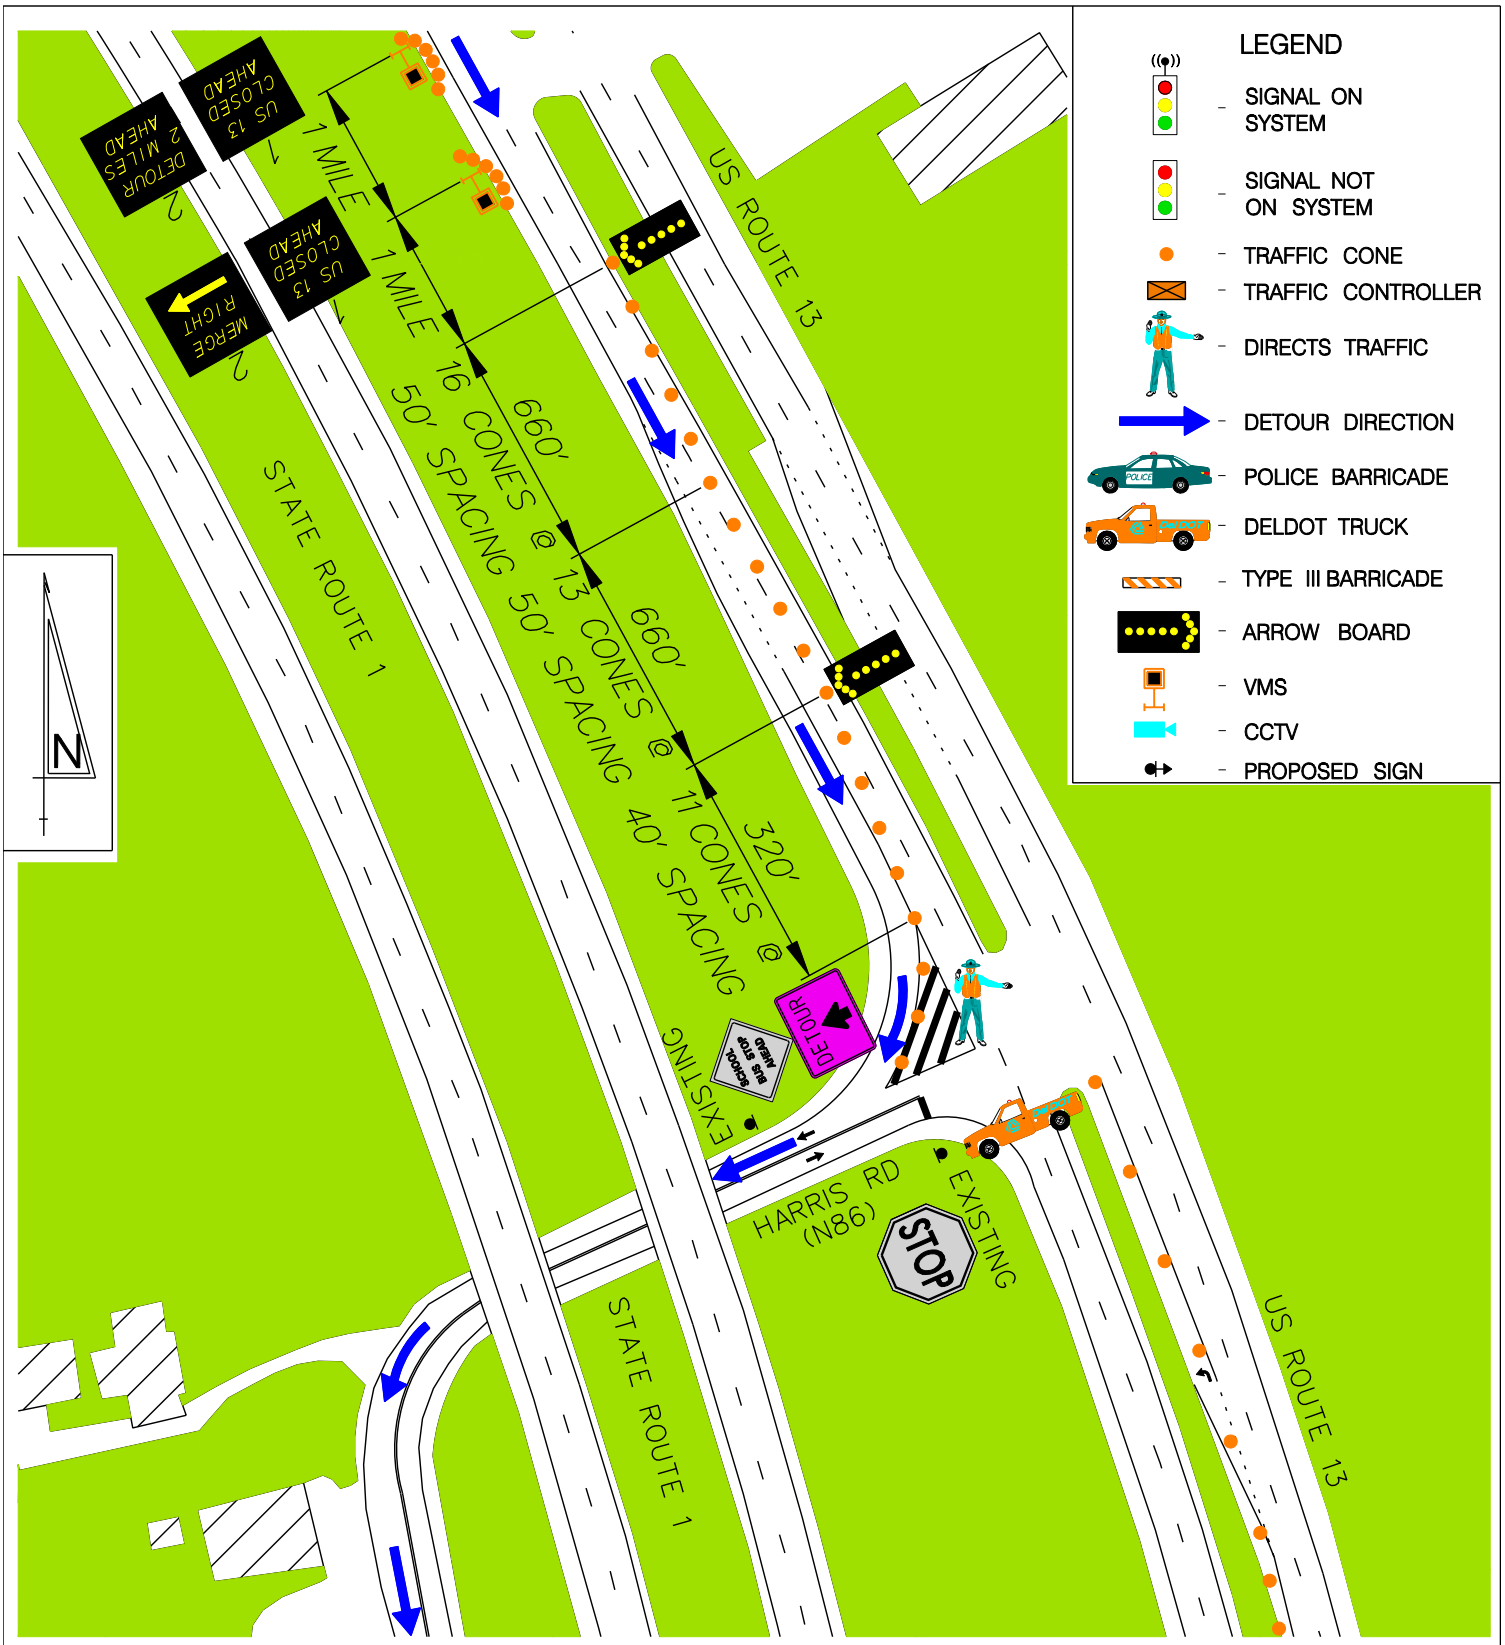

EQUIPMENT/PERSONNEL TOTALS	
TRAFFIC CONES	63
ARROW BOARDS	2
VMS	2
POLICE VEHICLES	–
DELDOT TRUCKS	1
TYPE 3 BARRICADES	–
DETOUR SIGN EXIST. POST	1
DETOUR SIGN W/SUPPORT	–
PERSONNEL (DIRECTING TRAFFIC)	1
RESP. FOR EQUIP. SETUP	DelDOT

BACKGROUND COLOR

ROADWAY BUILDING CONCRETE GRASS

CONE TAPER & TANGENT LENGTHS				
APPROACH	DESCRIPTION	TANGENT	TAPER	CONES
NB US 13	CLOSE LEFT TURN LANE	250'	50'	8
SB US 13	CLOSE (2) THROUGH LANES	660'	980'	43

DRAWING NOT TO SCALE

DETOUR REFERENCE #:
US13– – –SB06910–07137–1A

CONTROL POINT A:
US ROUTE 13 AND HARRIS ROAD

DATE:	BY:	REFERENCE NUMBER:
JUNE 2010	RAM	A