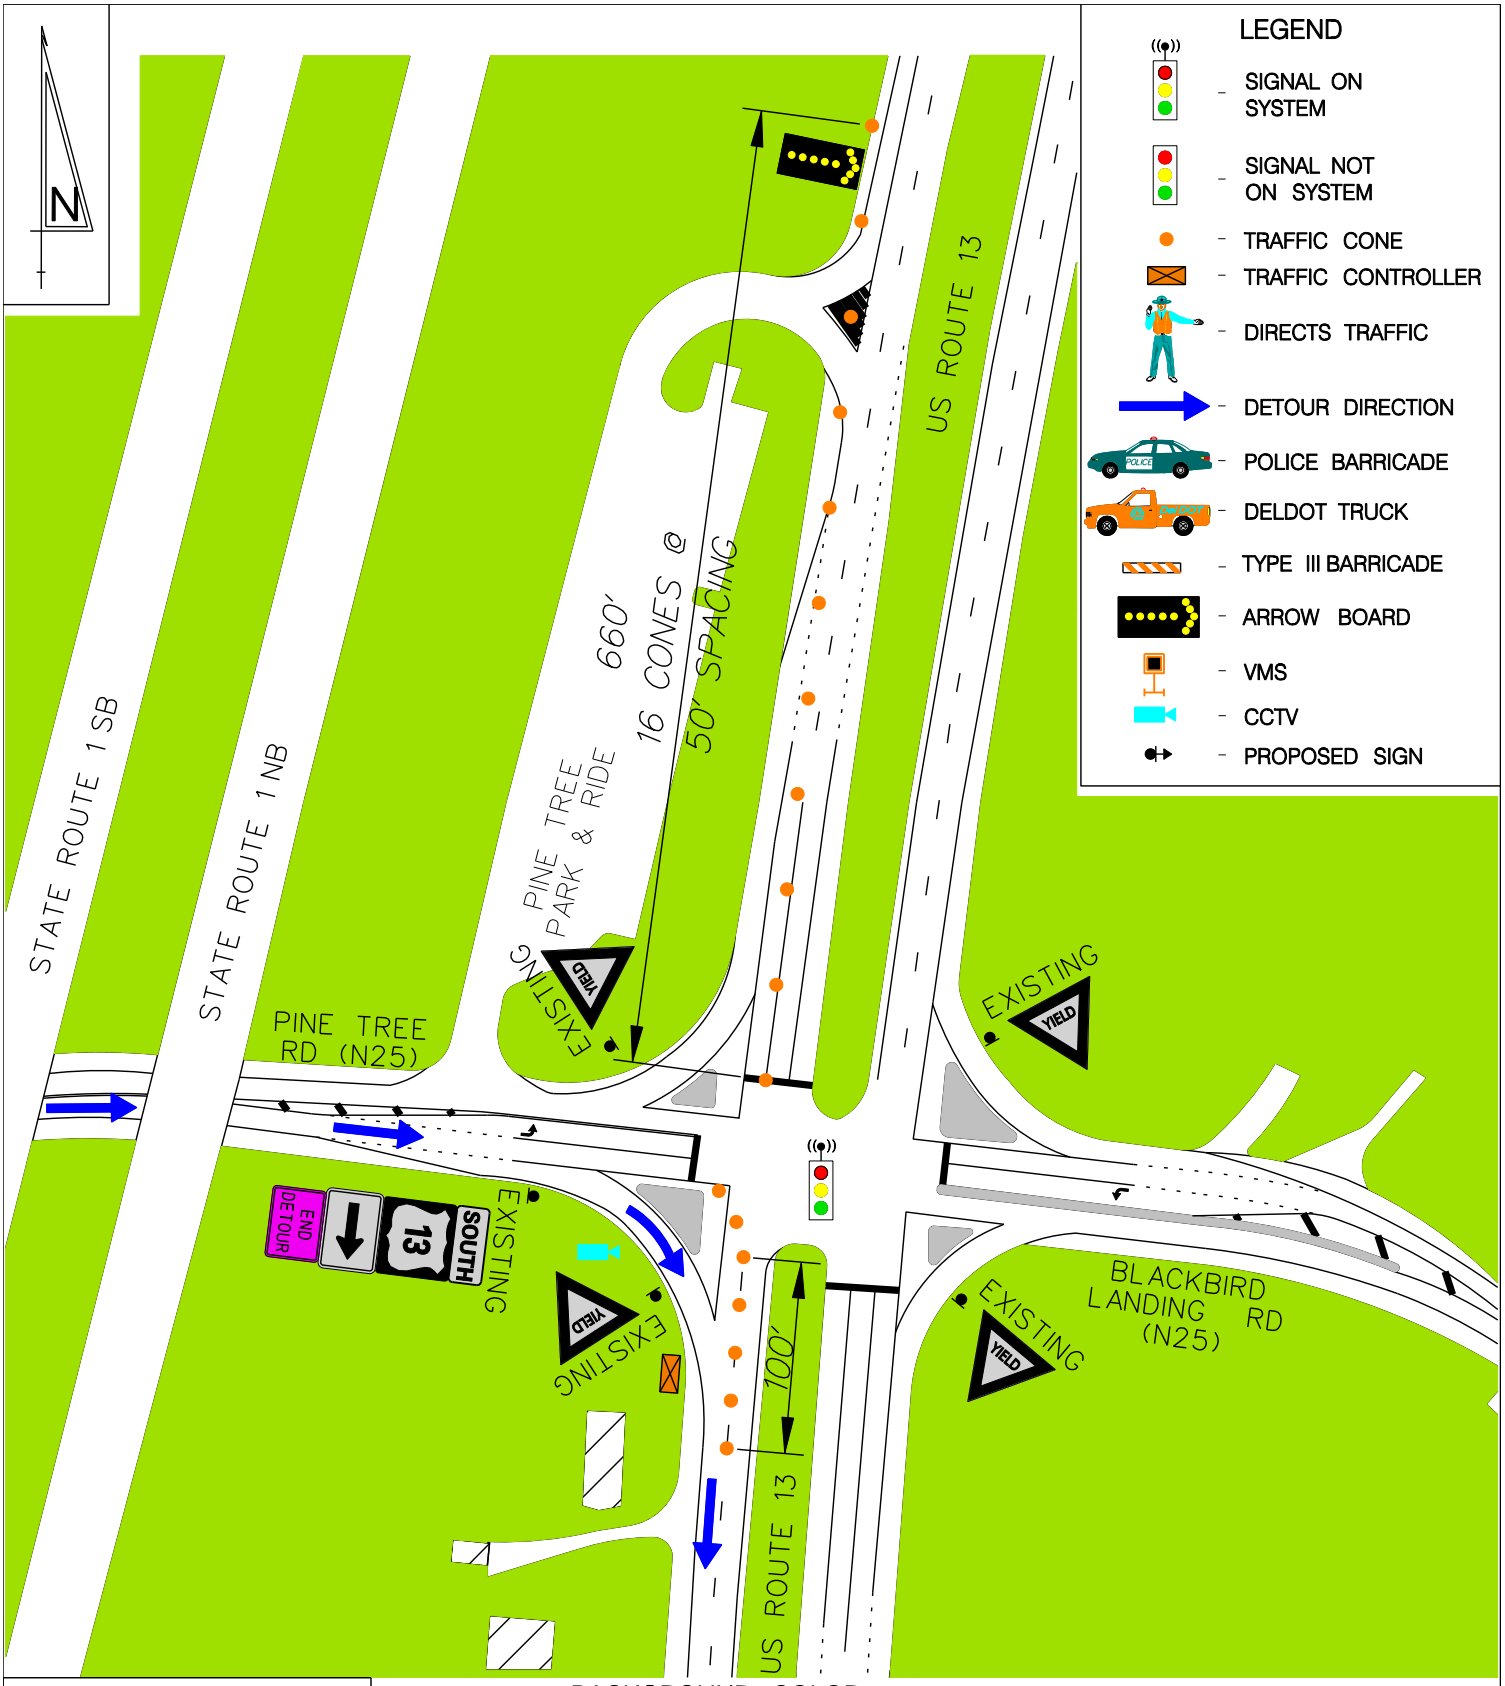

EQUIPMENT/PERSONNEL TOTALS	
TRAFFIC CONES	23
ARROW BOARDS	1
VMS	–
POLICE VEHICLES	–
DELDOT TRUCKS	–
TYPE 3 BARRICADES	–
DETOUR SIGN EXIST. POST	1
DETOUR SIGN W/SUPPORT	–
PERSONNEL (DIRECTING TRAFFIC)	–
RESP. FOR EQUIP. SETUP	DelDOT

BACKGROUND COLOR

ROADWAY | BUILDING | CONCRETE | GRASS

CONE TAPER & TANGENT LENGTHS				
APPROACH	DESCRIPTION	TANGENT	TAPER	CONES
SB US 13	CLOSE RIGHT THROUGH LANE	100'	710'	23

DRAWING NOT TO SCALE

DETOUR REFERENCE #:
US13– – –SB06910–07137–1C

CONTROL POINT C:
US RTE 13 & PINE TREE/ BLACKBIRD LANDING RD

DATE:	BY:	REFERENCE NUMBER:
JUNE 2010	RAM	C