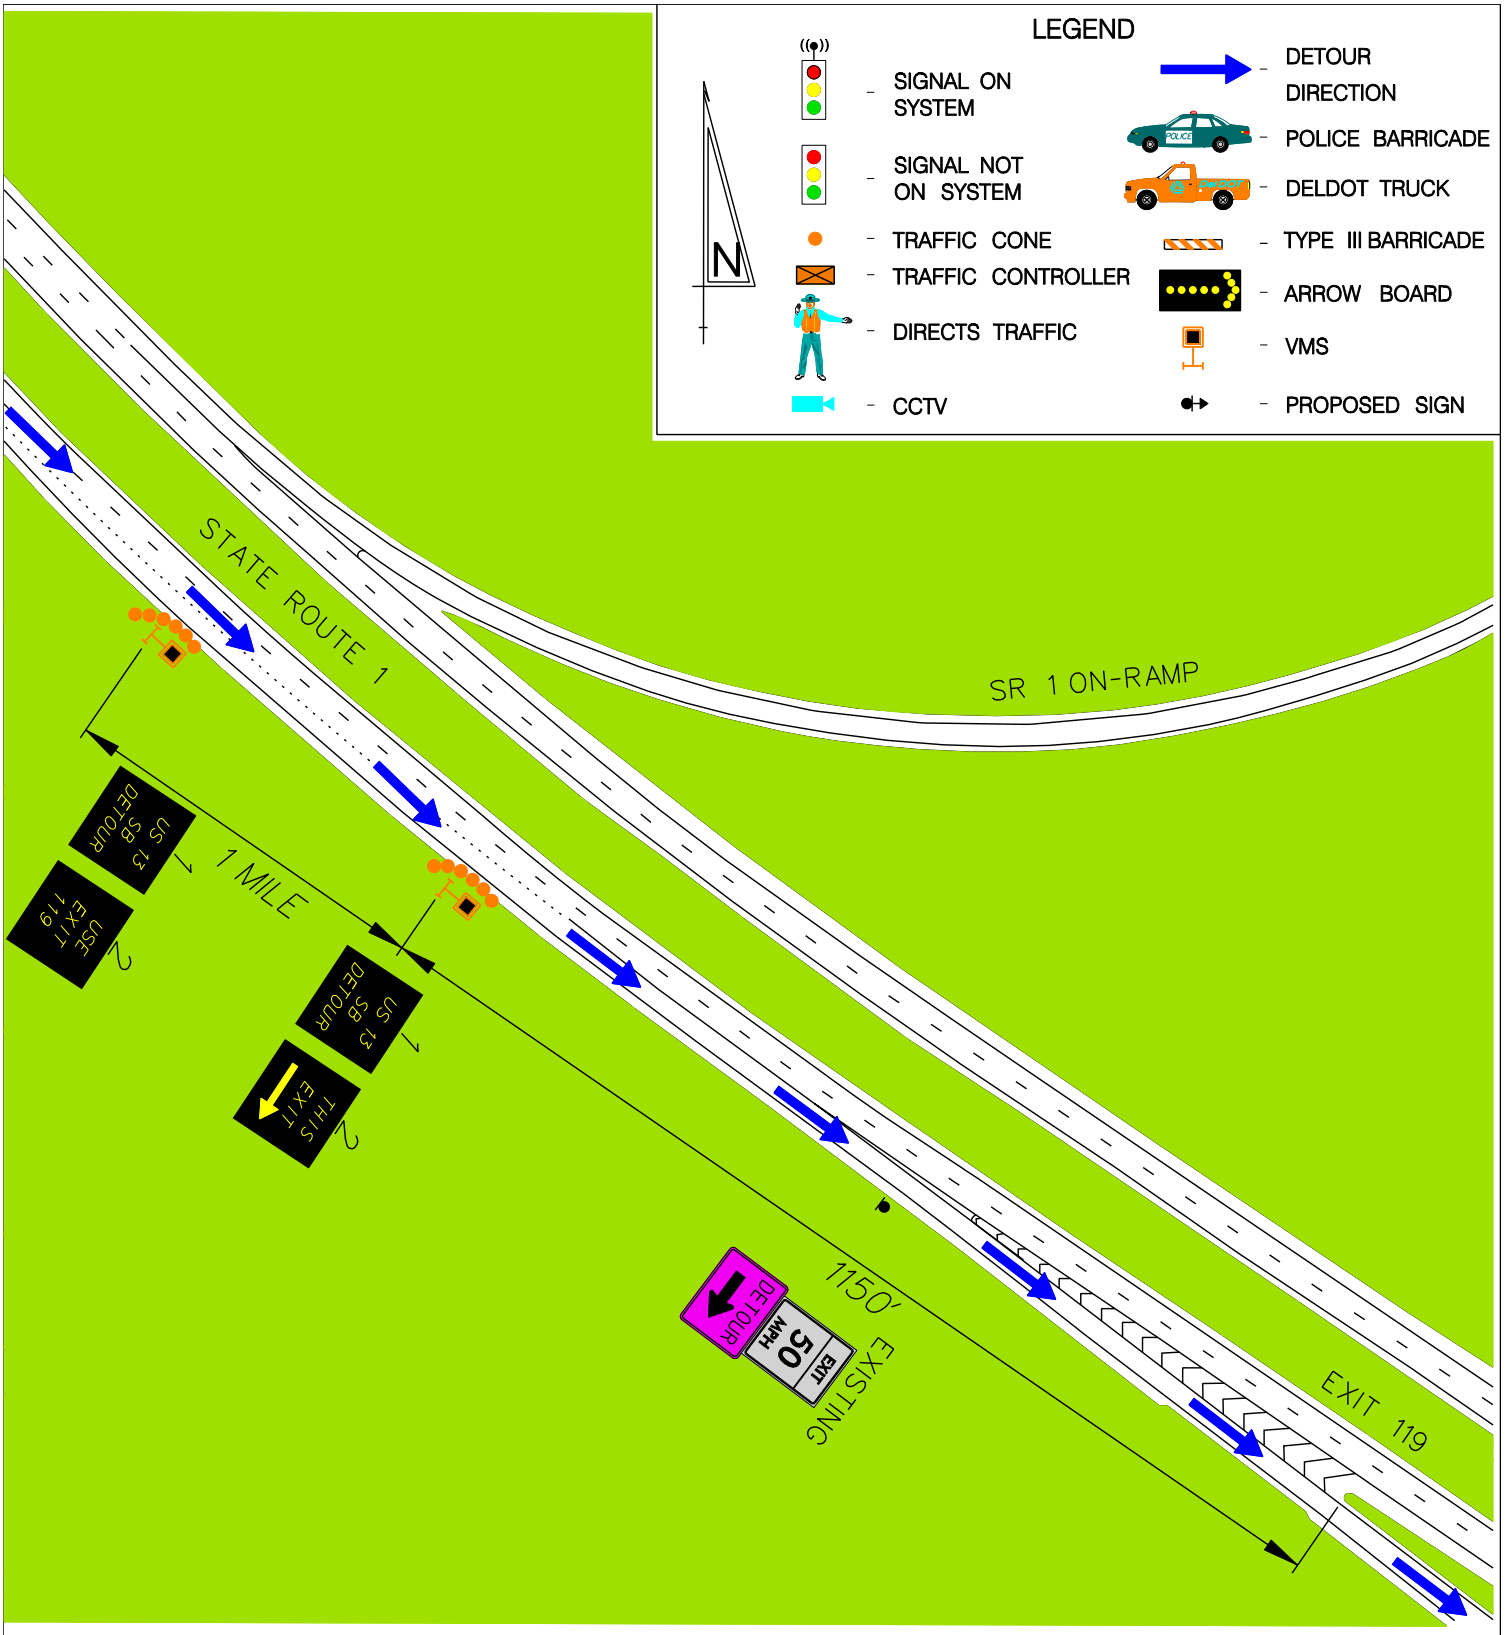

EQUIPMENT/PERSONNEL TOTALS	
TRAFFIC CONES	12
ARROW BOARDS	–
VMS	2
POLICE VEHICLES	–
DELDOT TRUCKS	–
TYPE 3 BARRICADES	–
DETOUR SIGN EXIST. POST	1
DETOUR SIGN W/SUPPORT	–
PERSONNEL (DIRECTING TRAFFIC)	–
RESP. FOR EQUIP. SETUP	DelDOT

BACKGROUND COLOR

ROADWAY BUILDING CONCRETE GRASS

CONE TAPER & TANGENT LENGTHS				
APPROACH	DESCRIPTION	TANGENT	TAPER	CONES

DRAWING NOT TO SCALE

DETOUR REFERENCE #:
US13– – –SB07138–07265–1D

CONTROL POINT D:
STATE ROUTE 1 AND EXIT 119

DATE:	BY:	REFERENCE NUMBER:
JUNE 2010	RAM	D