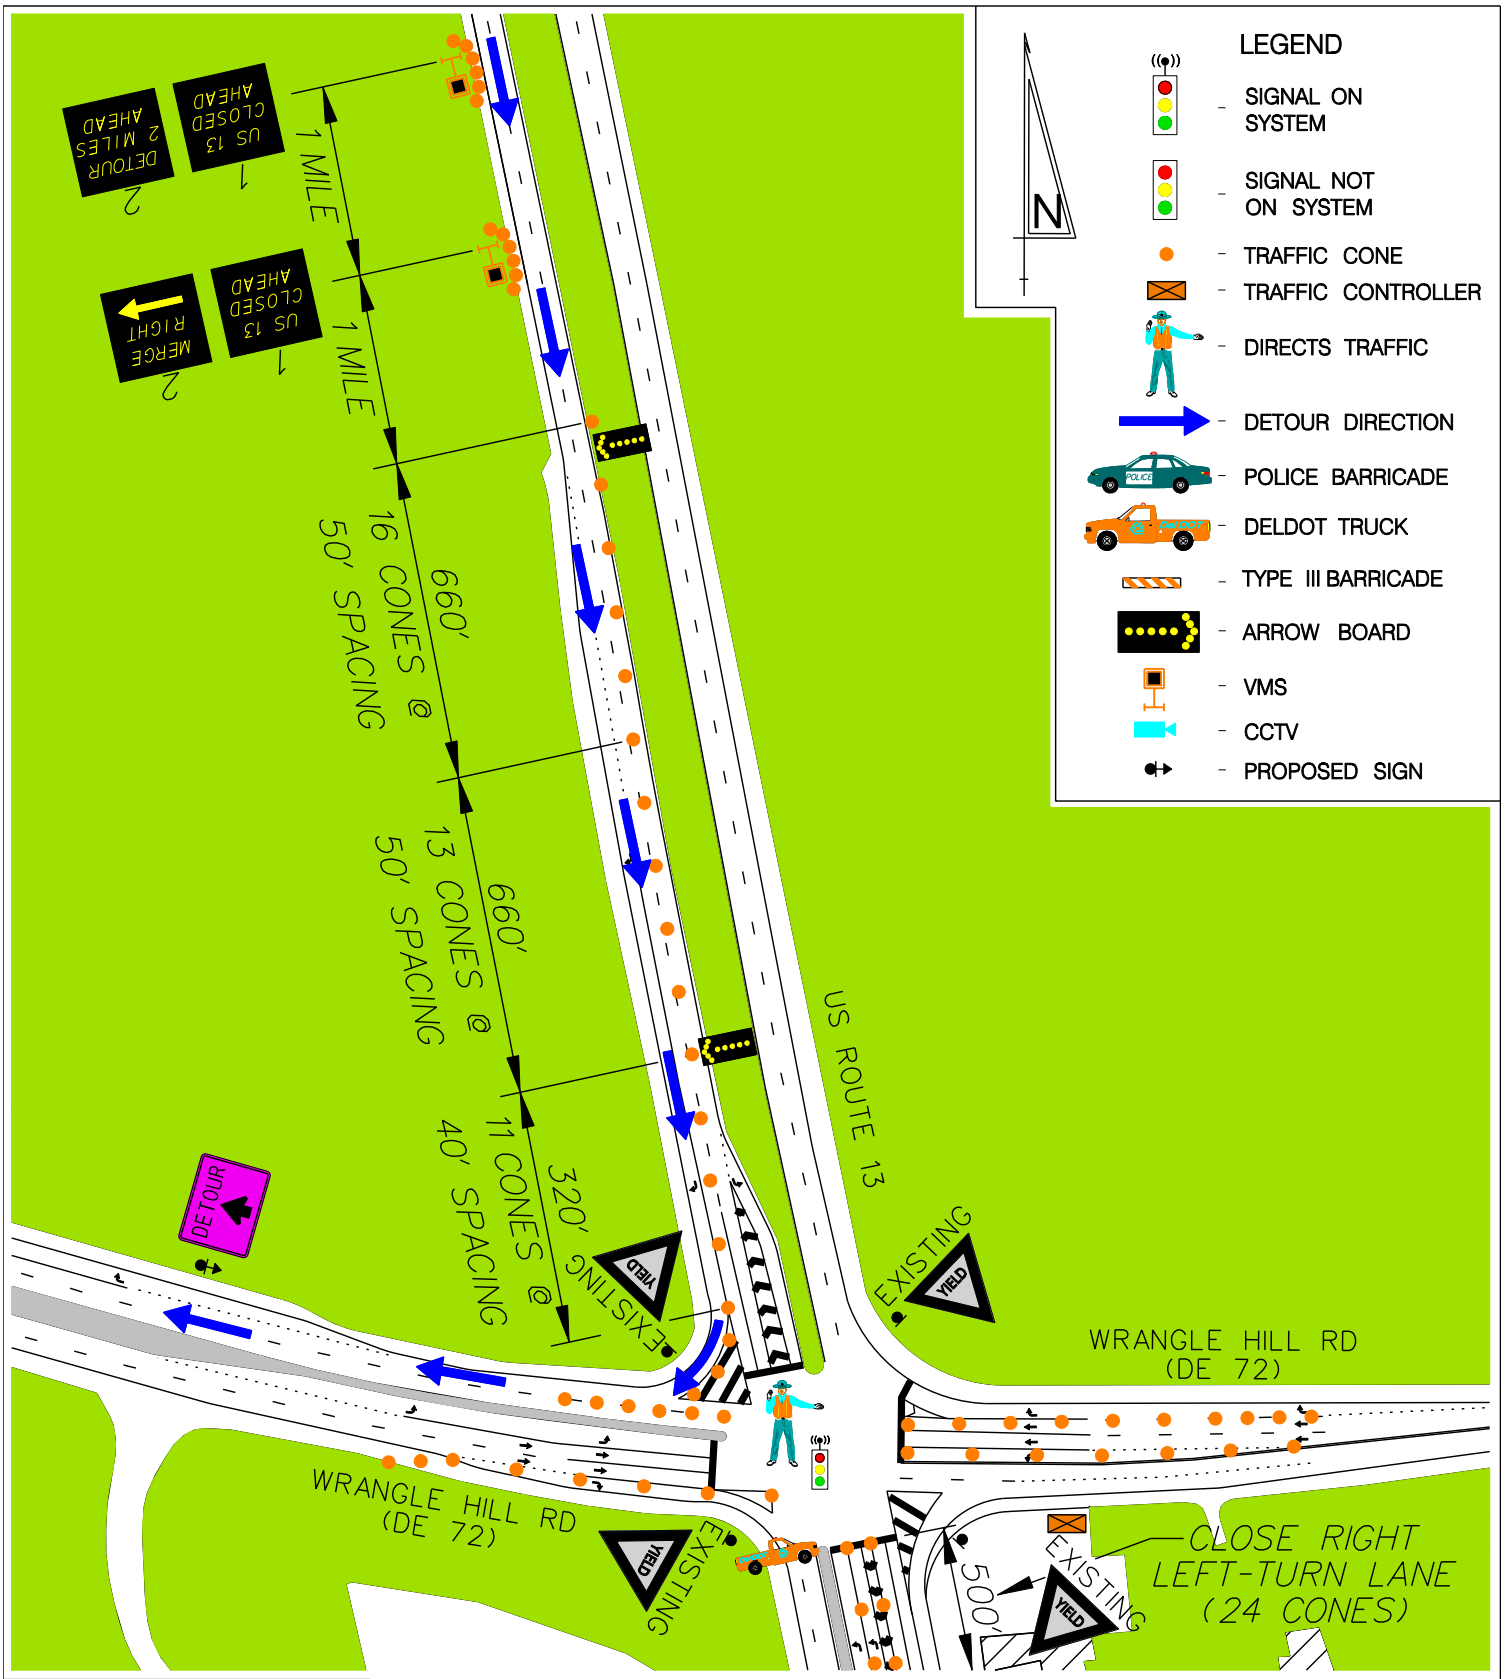

EQUIPMENT/PERSONNEL TOTALS	
TRAFFIC CONES	110
ARROW BOARDS	2
VMS	2
POLICE VEHICLES	–
DELDOT TRUCKS	1
TYPE 3 BARRICADES	–
DETOUR SIGN EXIST. POST	–
DETOUR SIGN W/SUPPORT	1
PERSONNEL (DIRECTING TRAFFIC)	1
RESP. FOR EQUIP. SETUP	DelDOT

BACKGROUND COLOR

ROADWAY | BUILDING | CONCRETE | GRASS

CONE TAPER & TANGENT LENGTHS				
APPROACH	DESCRIPTION	TANGENT	TAPER	CONES
NB US 13	CLOSE RIGHT LEFT-TURN LANE	500'	500'	24
SB US 13	CLOSE (2) THROUGH LANES	660'	980'	43
EB DE 72	CLOSE RIGHT-TURN LANE	250'	50'	8
WB DE 72	CLOSE LEFT-TURN LANE	300'	–	7
WB DE 72	CLOSE RIGHT THROUGH LANE	125'	320'	16

DRAWING NOT TO SCALE

DETOUR REFERENCE #:
US13– – –SB07893–08132–1A

CONTROL POINT A:
US ROUTE 13 AND
WRANGLE HILL RD (DE 72)

DATE:	BY:	REFERENCE NUMBER:
JUNE 2010	JZ	A