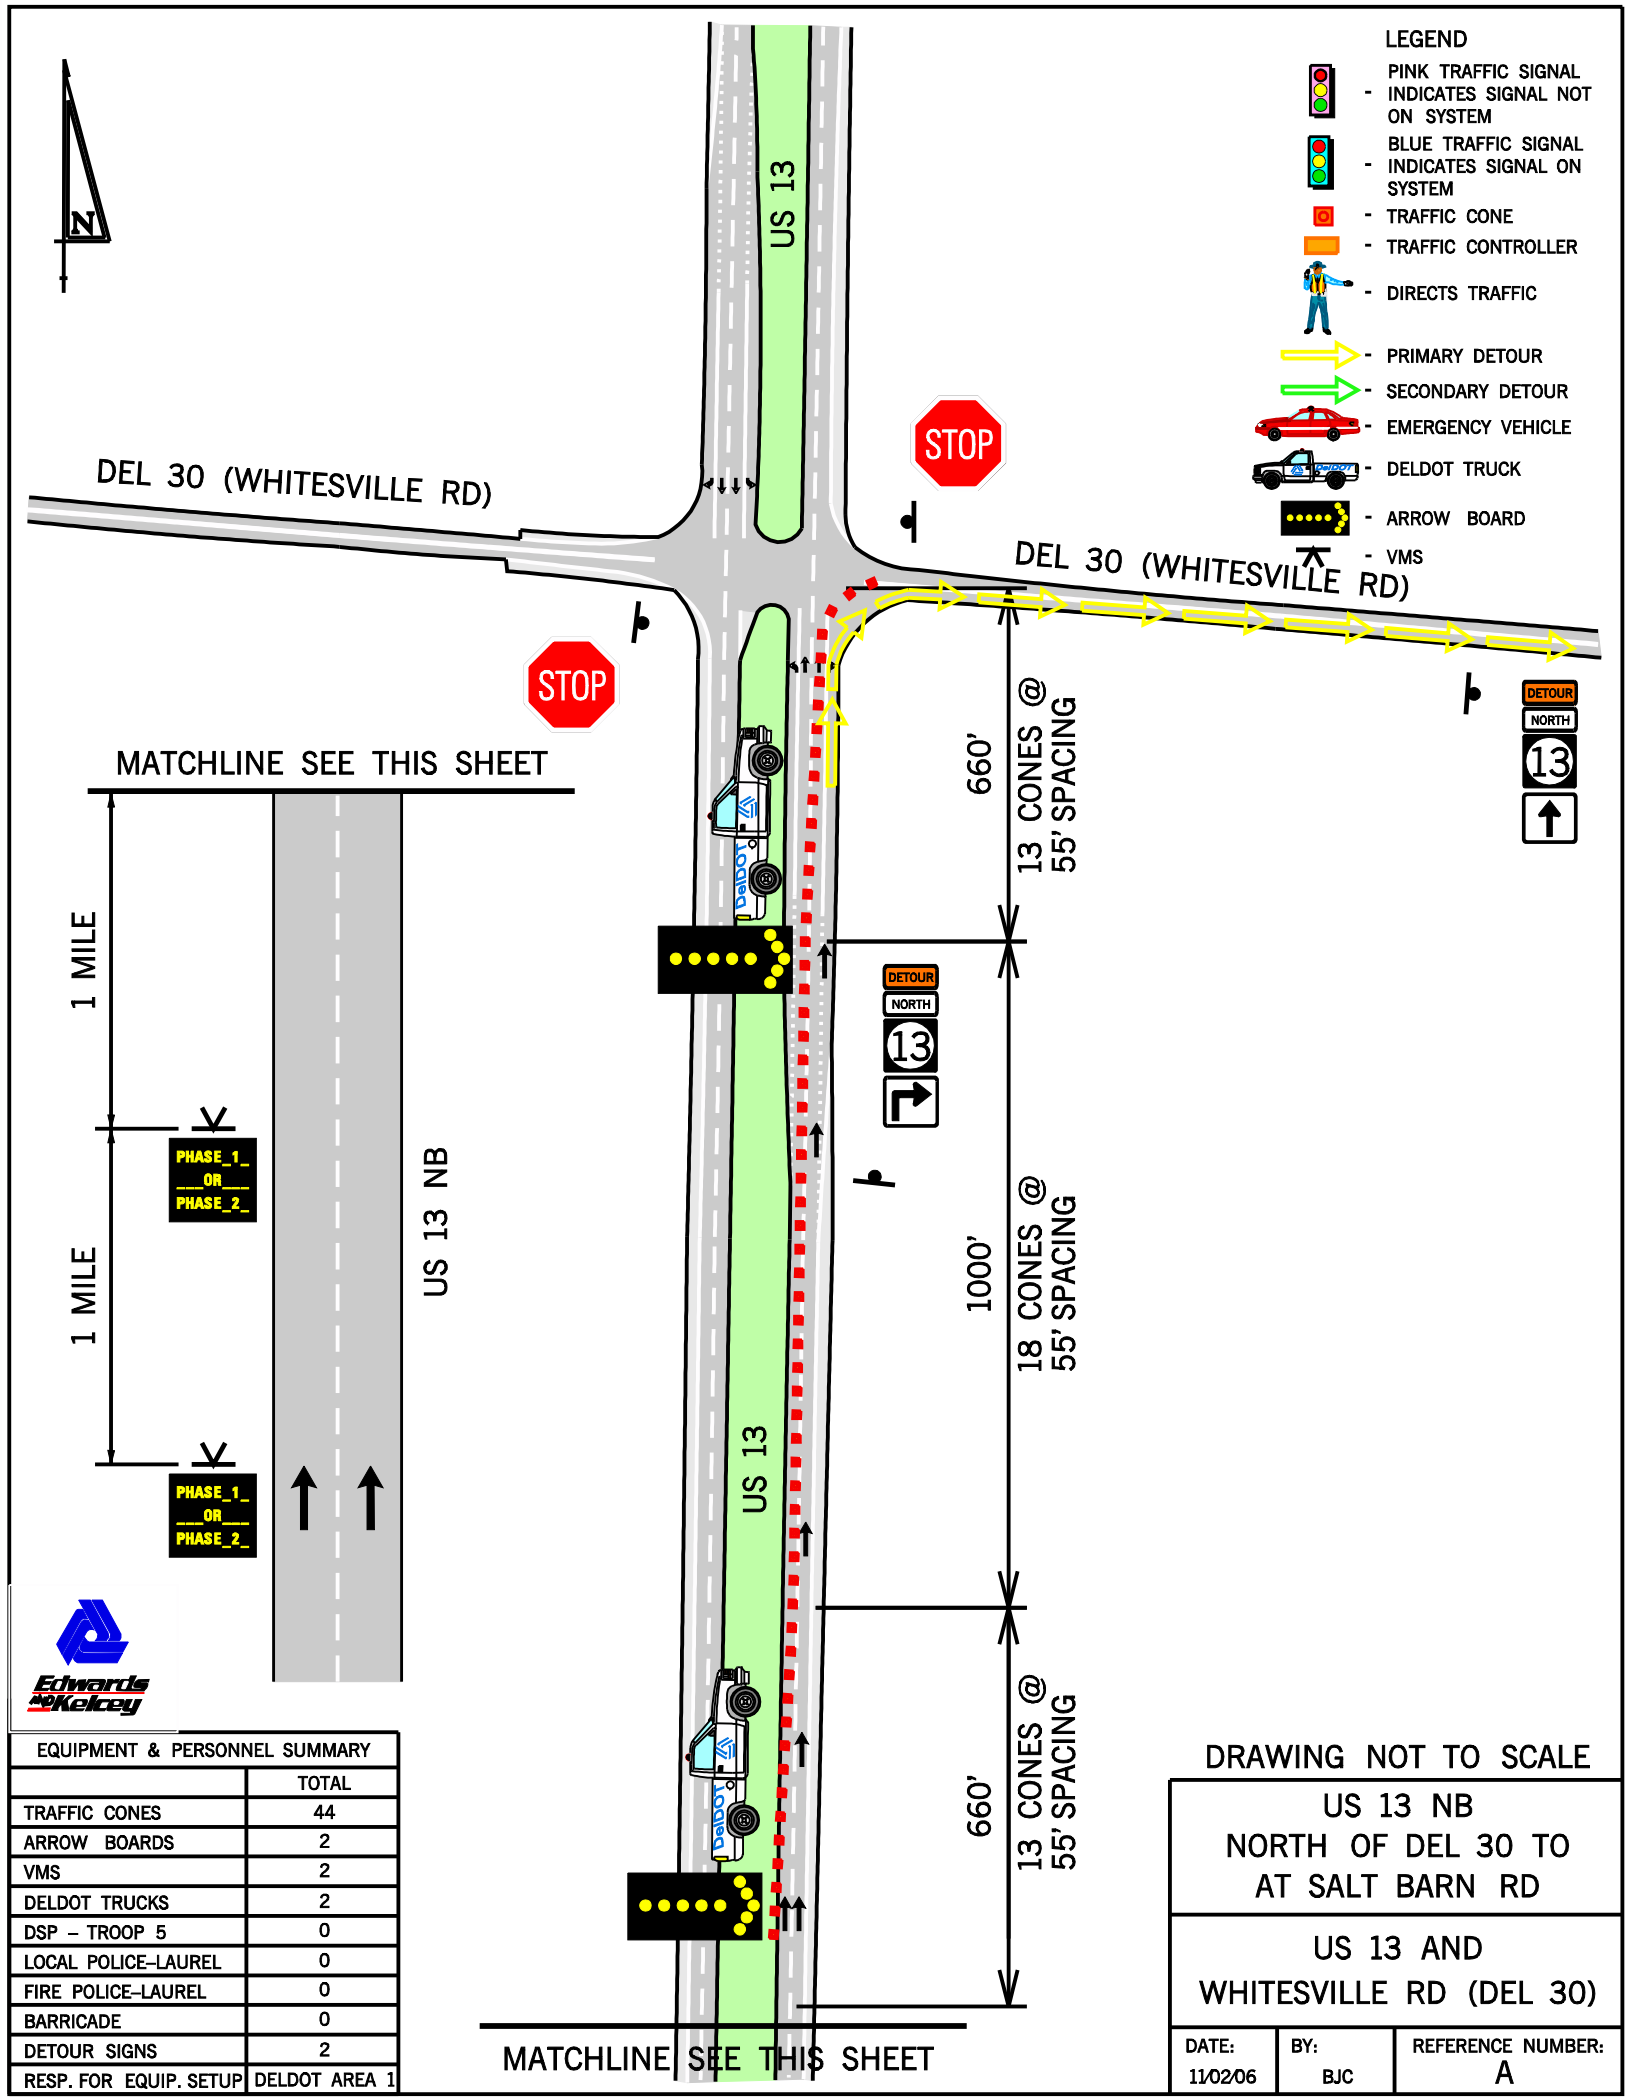

EQUIPMENT & PERSONNEL SUMMARY	
	TOTAL
TRAFFIC CONES	44
ARROW BOARDS	2
VMS	2
DELDOT TRUCKS	2
DSP – TROOP 5	0
LOCAL POLICE–LAUREL	0
FIRE POLICE–LAUREL	0
BARRICADE	0
DETOUR SIGNS	2
RESP. FOR EQUIP. SETUP	DELDOT AREA 1

DRAWING NOT TO SCALE

US 13 NB
NORTH OF DEL 30 TO
AT SALT BARN RD

US 13 AND
WHITESVILLE RD (DEL 30)

DATE:	BY:	REFERENCE NUMBER:
11/02/06	BJC	A