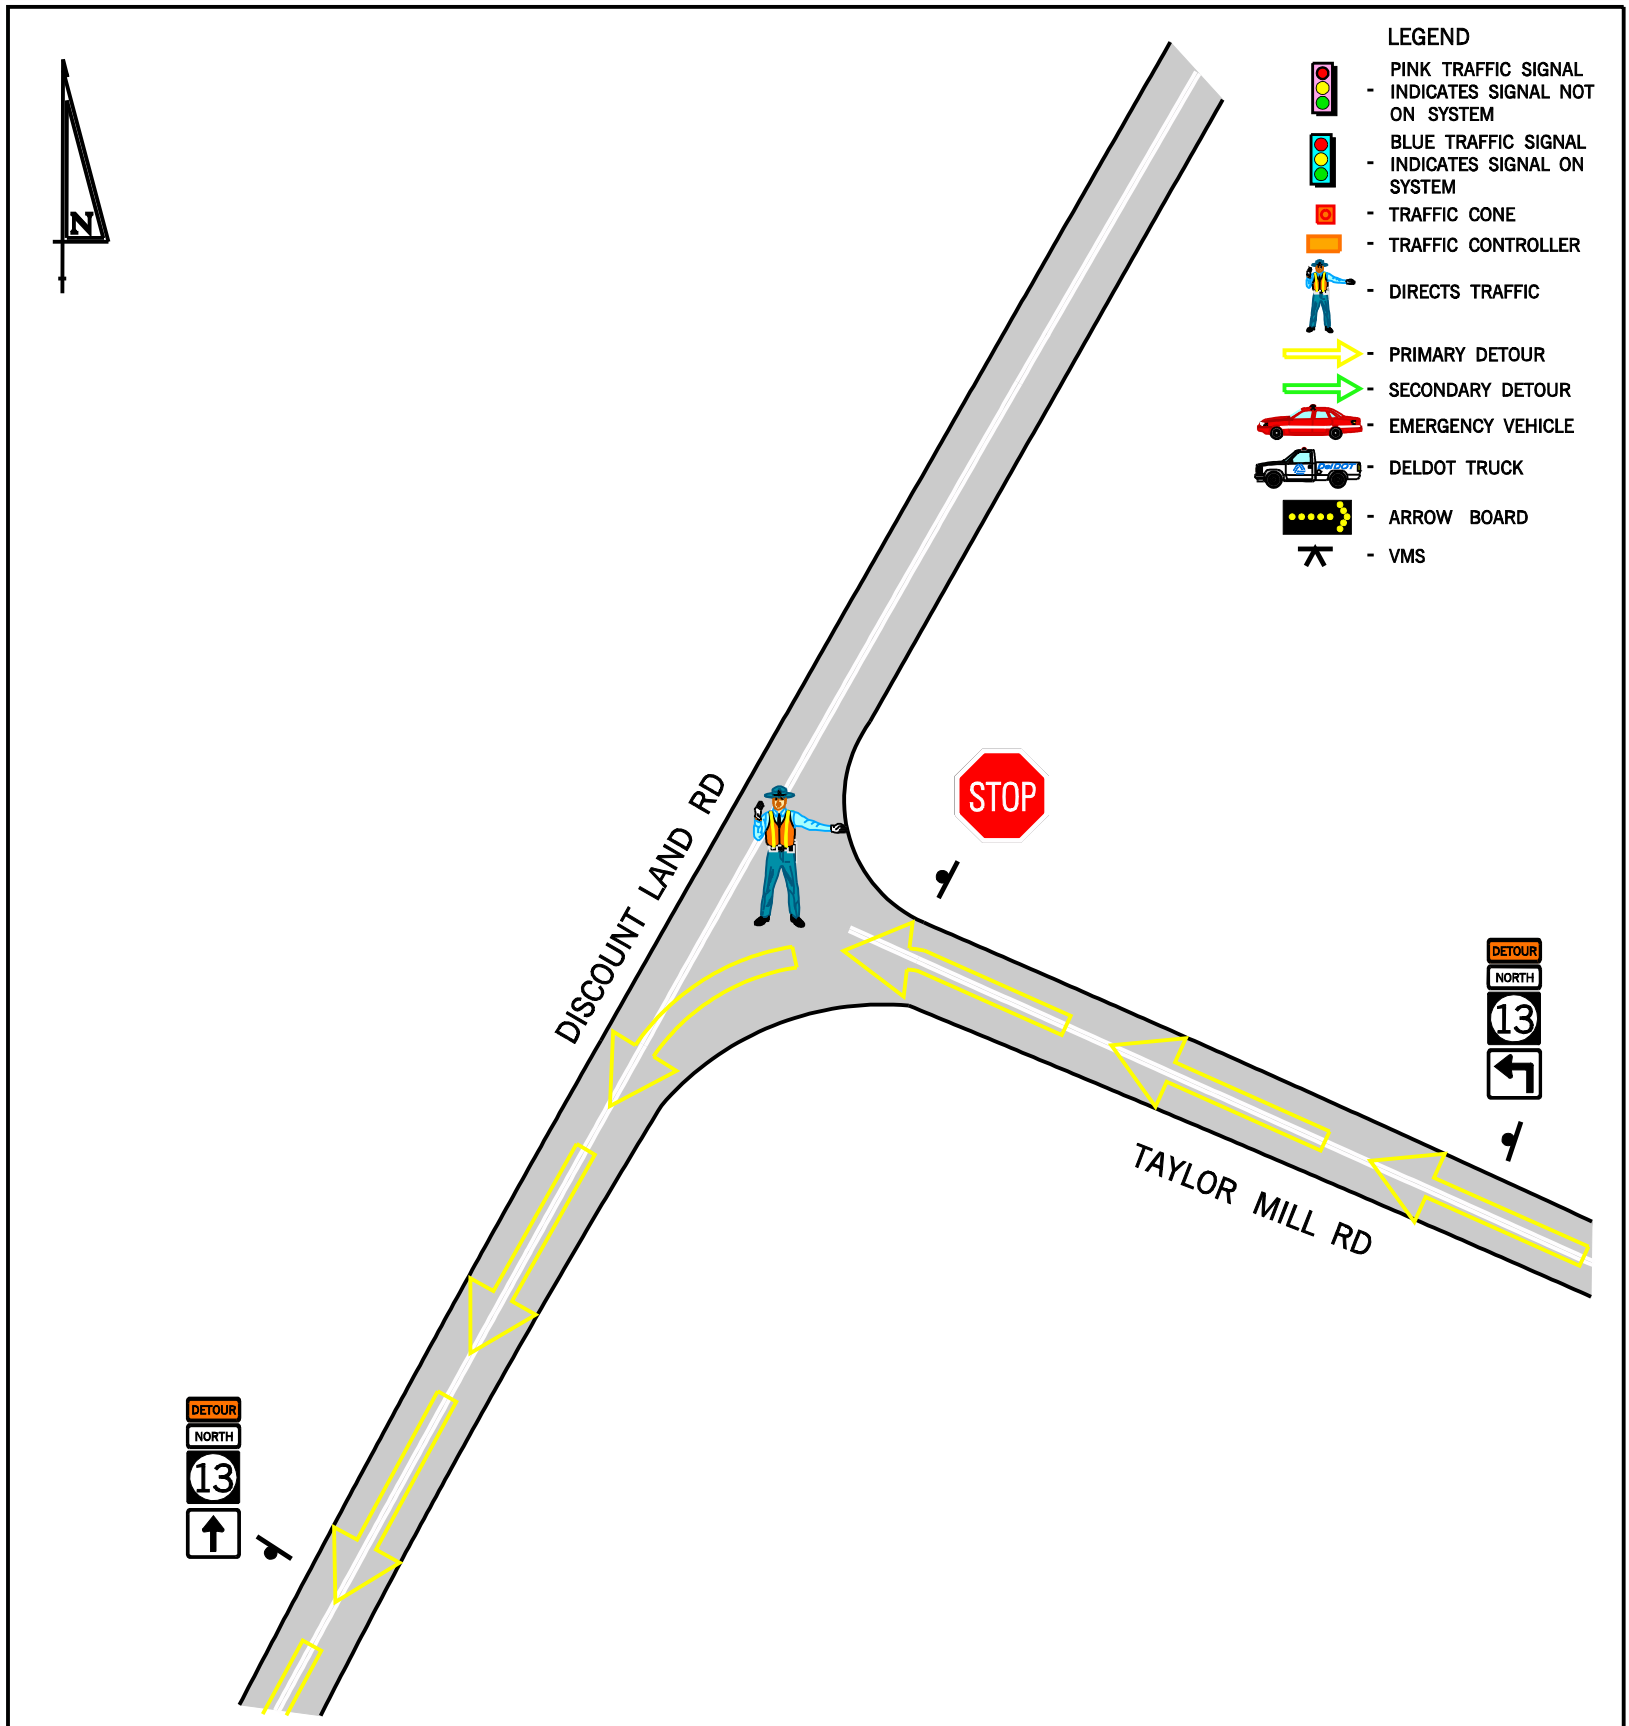

EQUIPMENT & PERSONNEL SUMMARY	
	TOTAL
TRAFFIC CONES	0
ARROW BOARDS	0
VMS	0
DELDOT TRUCKS	0
DSP – TROOP 5	1
LOCAL POLICE–LAUREL	0
FIRE POLICE–LAUREL	0
BARRICADE	0
DETOUR SIGNS	2
RESP. FOR EQUIP. SETUP	DELDOT AREA 1

Edwards and Kelcey

DRAWING NOT TO SCALE

US 13 NB
AT COUNTY SEAT RD (DEL 9)
TO AT DISCOUNT LAND RD

TAYLOR MILL RD AND
DISCOUNT LAND RD

DATE:	BY:	REFERENCE NUMBER:
11/14/06	BJC	E