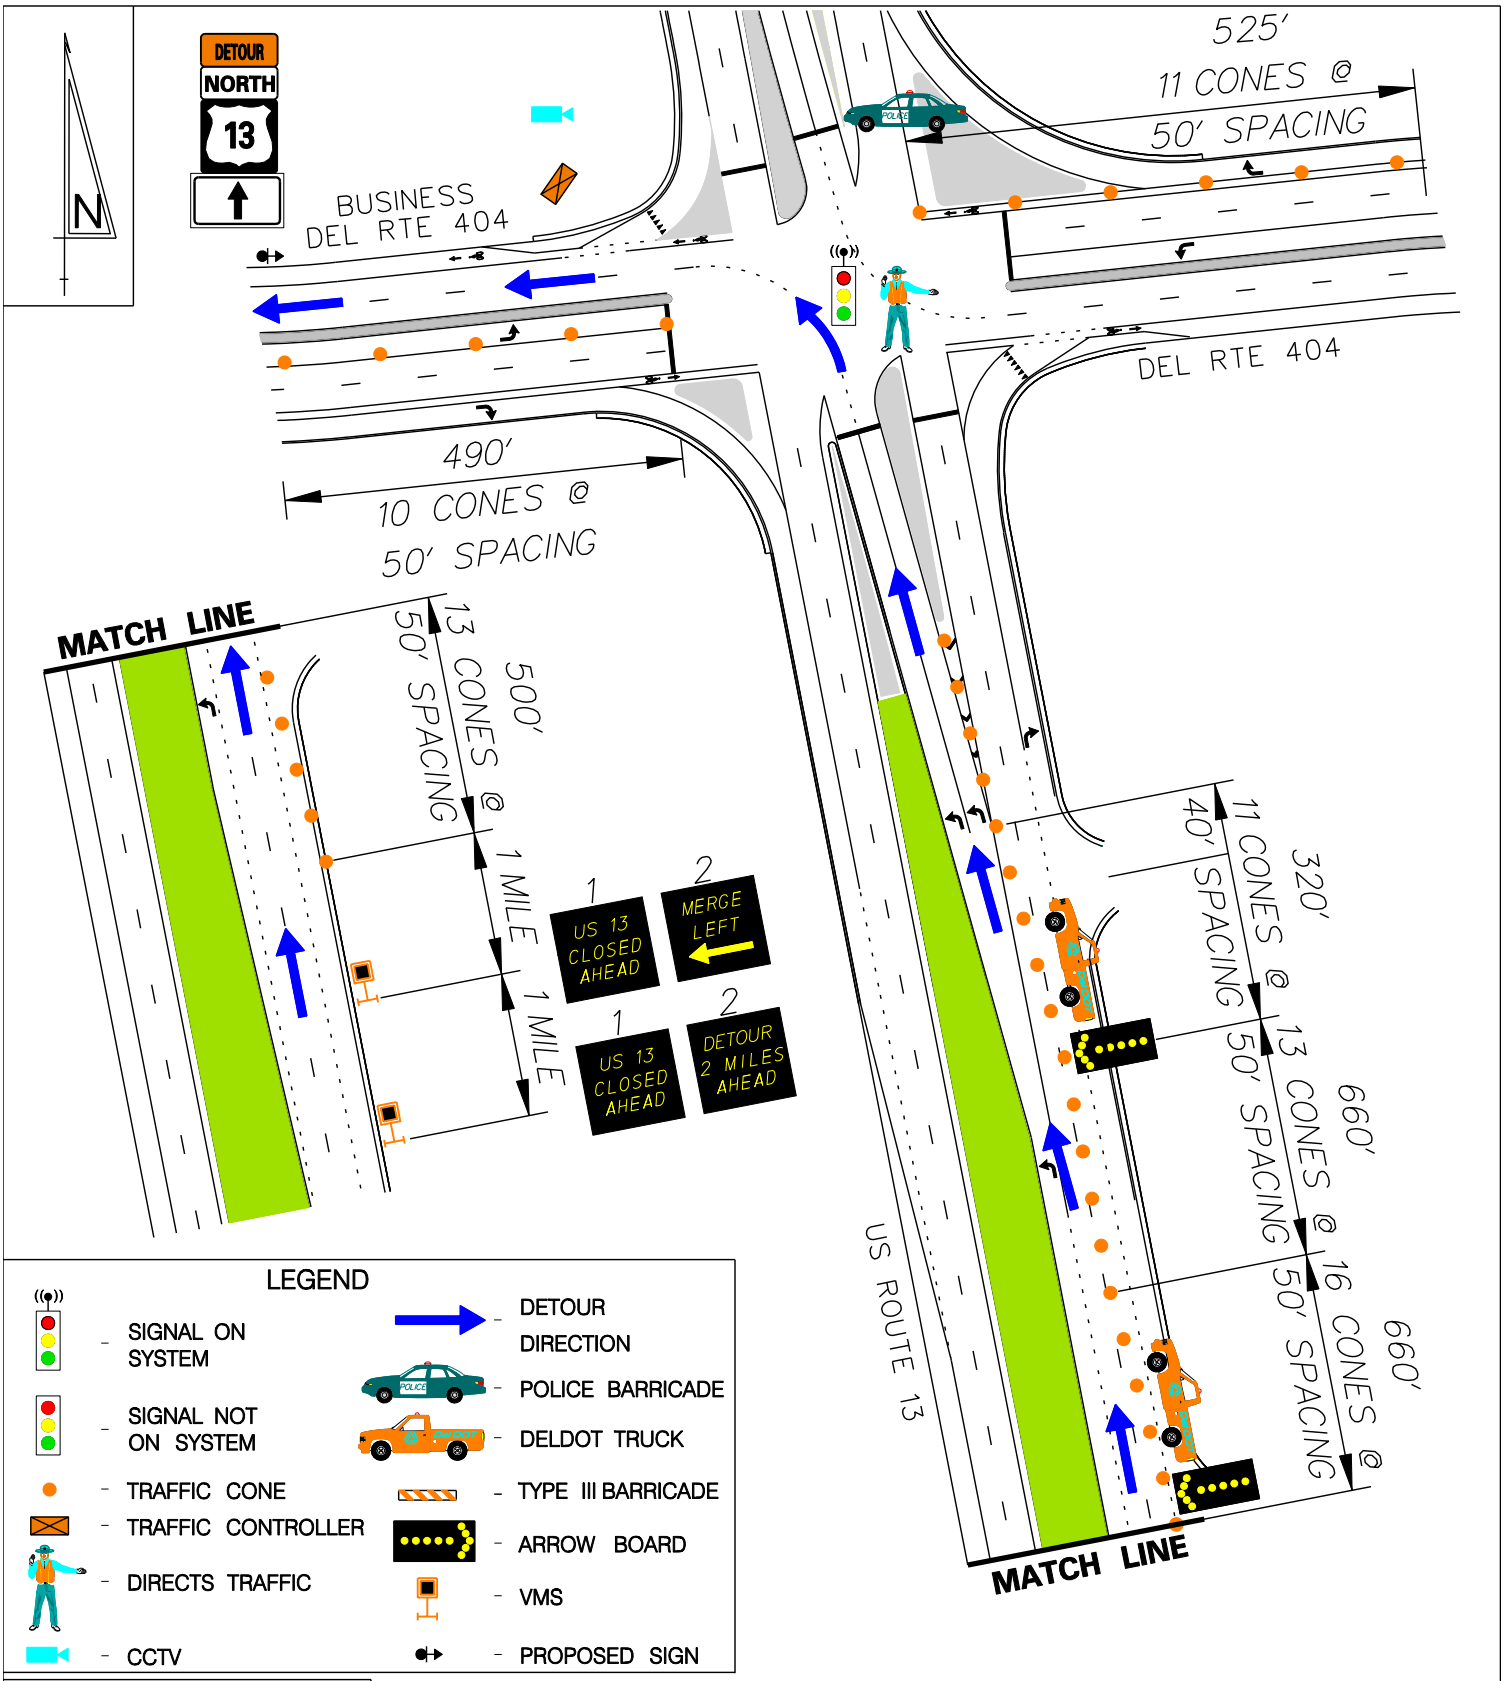

LEGEND

- SIGNAL ON SYSTEM
- SIGNAL NOT ON SYSTEM
- TRAFFIC CONE
- TRAFFIC CONTROLLER
- DIRECTS TRAFFIC
- CCTV
- DETOUR DIRECTION
- POLICE BARRICADE
- DELDOT TRUCK
- TYPE III BARRICADE
- ARROW BOARD
- VMS
- PROPOSED SIGN

EQUIPMENT/PERSONNEL TOTALS	
TRAFFIC CONES	80
ARROW BOARDS	2
VMS	2
POLICE VEHICLES	1
DELDOT TRUCKS	2
TYPE 3 BARRICADES	–
DETOUR SIGN EXIST. POST	–
DETOUR SIGN W/SUPPORT	1
PERSONNEL (DIRECTING TRAFFIC)	1
RESP. FOR EQUIP. SETUP	DelDOT

BACKGROUND COLOR

ROADWAY | BUILDING | CONCRETE | GRASS

CONE TAPER & TANGENT LENGTHS				
APPROACH	DESCRIPTION	TANGENT	TAPER	CONES
NB US 13	CLOSE (2) THROUGH LANES	1480'	660'	57
EB RTE 404	CLOSE LEFT–TURN LANE	490'	–	10
WB RTE 404	CLOSE RIGHT–TURN LANE	525'	50'	13

DRAWING NOT TO SCALE

DETOUR REFERENCE #:
US13– – –NB01897–01942–1A

CONTROL POINT A:
US ROUTE 13 AND
DELAWARE ROUTE 404

DATE:	BY:	REFERENCE NUMBER:
JUNE 2009	RAM	A