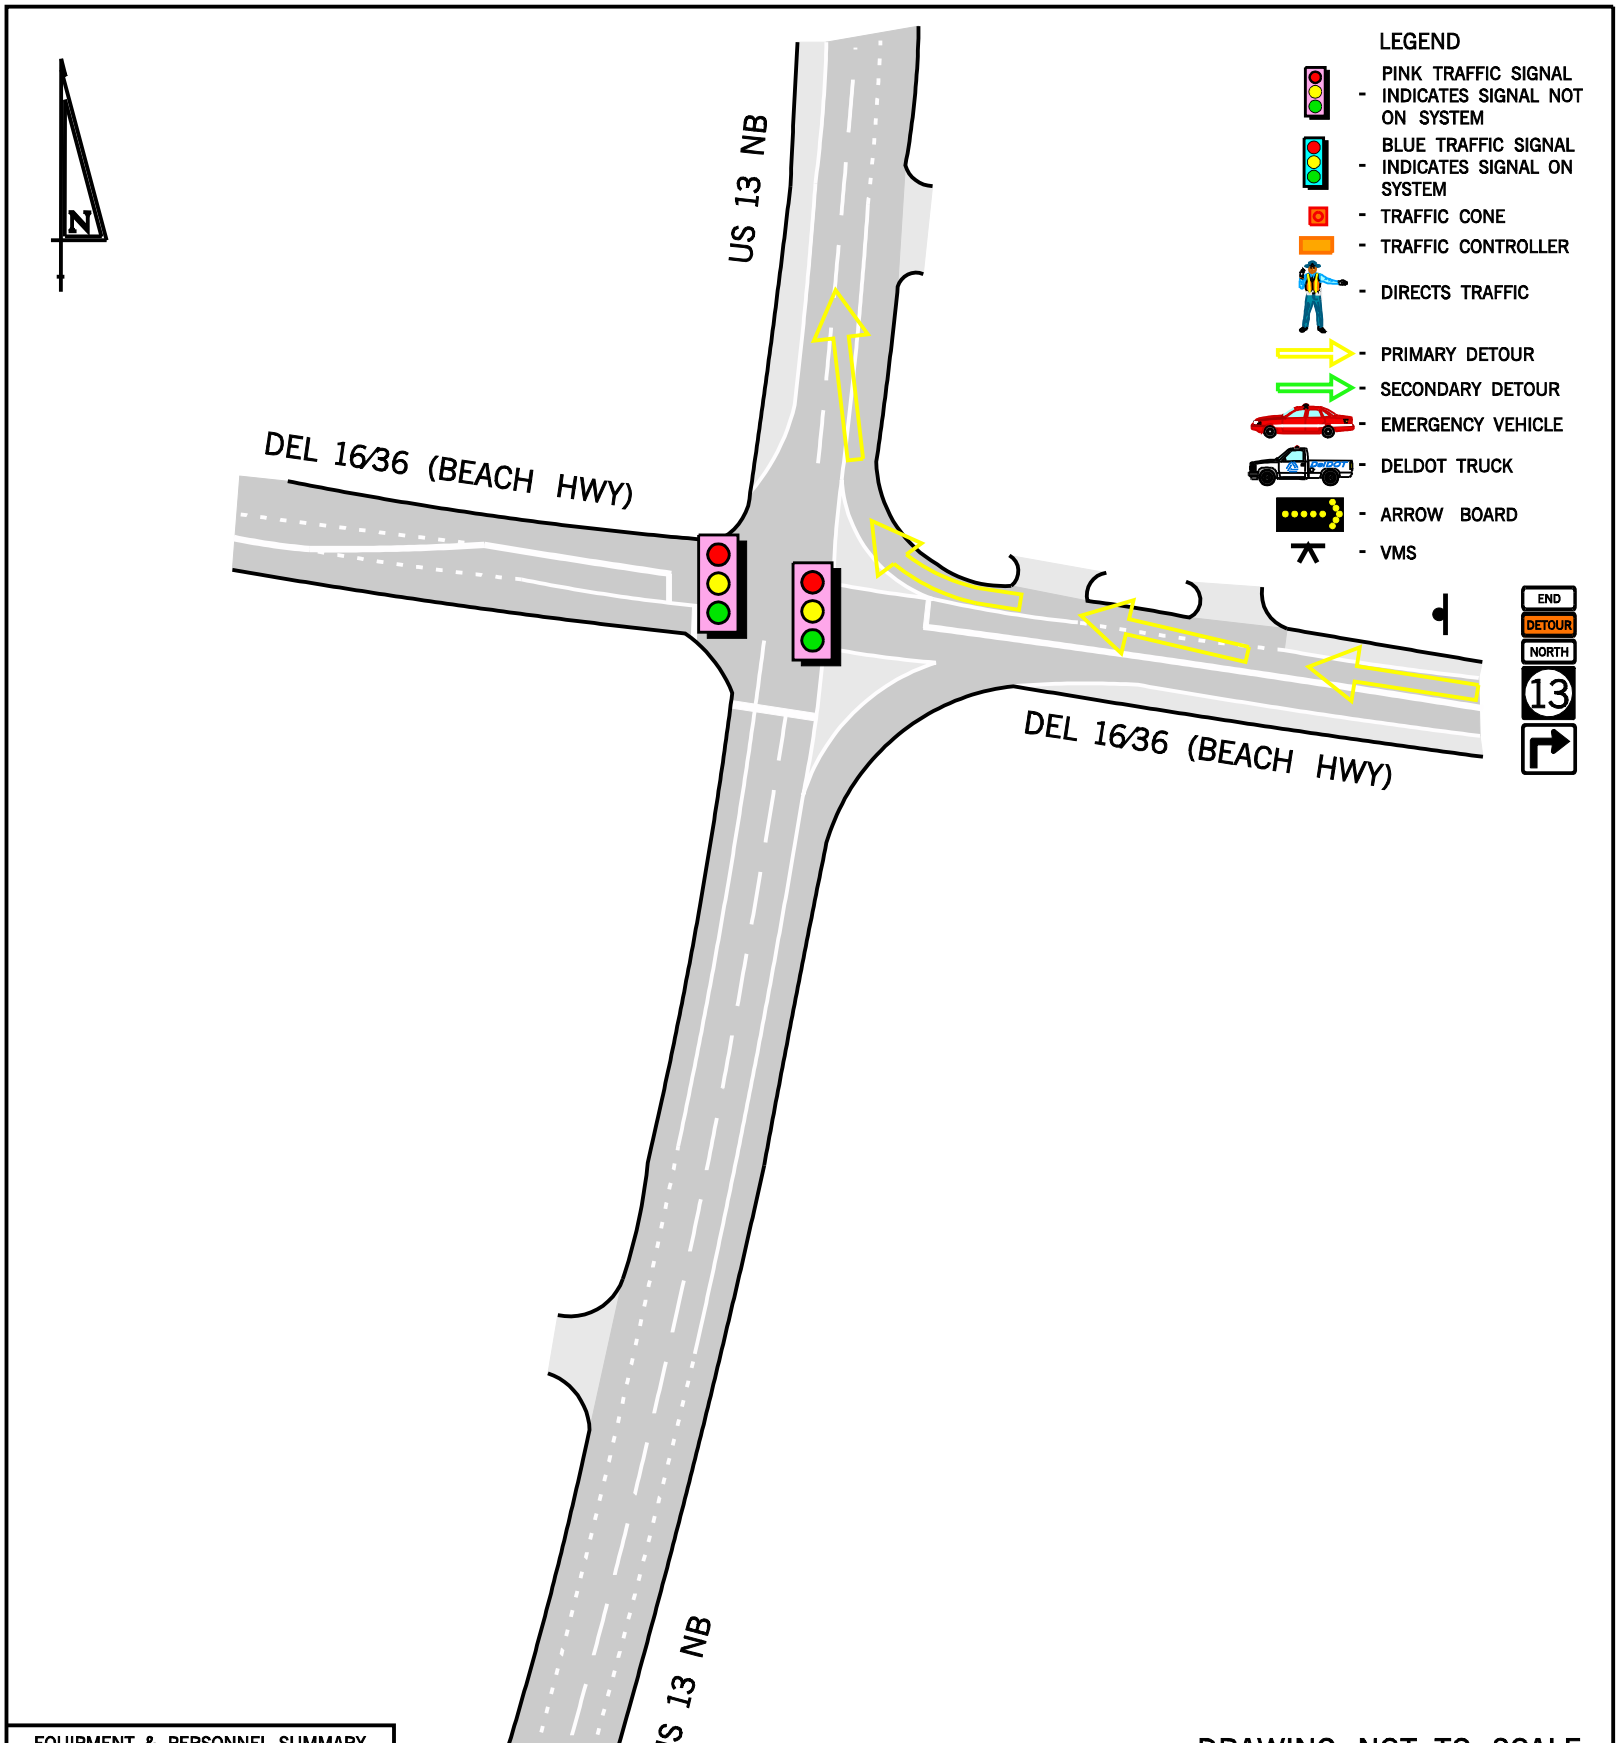

EQUIPMENT & PERSONNEL SUMMARY	
	TOTAL
TRAFFIC CONES	0
ARROW BOARDS	0
VMS	0
DELDOT TRUCKS	0
DEL. STATE POLICE	0
LOCAL POLICE	0
FIRE POLICE	0
BARRICADE	0
DETOUR SIGNS	1
RESP. FOR EQUIP. SETUP	???

DRAWING NOT TO SCALE

US 13 NB
AT DEL 404 TO
SOUTH OF DEL 16 /36

US 13 NB &
DEL 16/36 (BEACH HWY)

Edwards and Kelcey

DATE:	BY:	REFERENCE NUMBER:
12/04/06	BJC	F