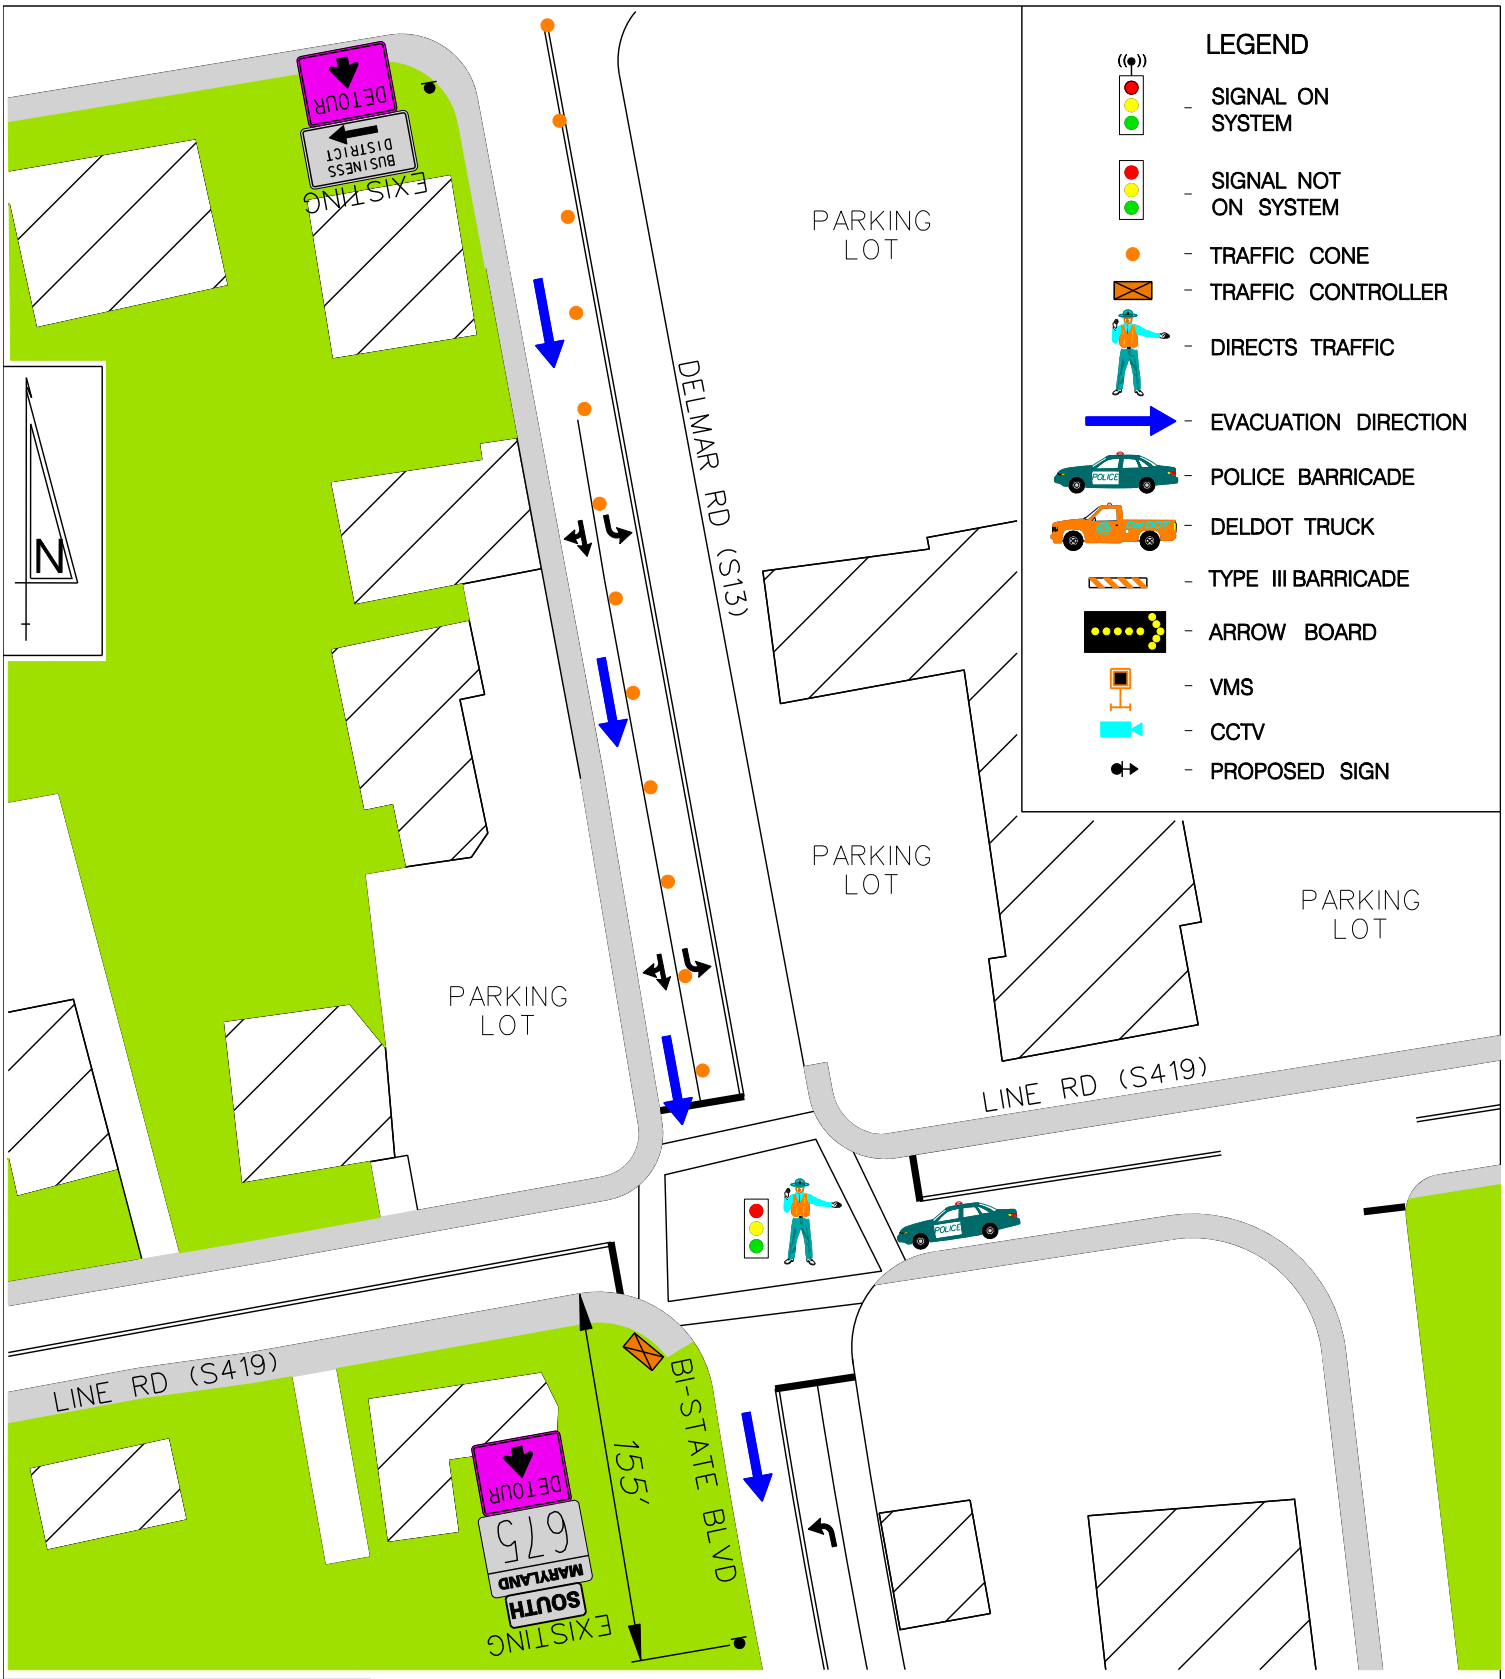

EQUIPMENT/PERSONNEL TOTALS	
TRAFFIC CONES	12
ARROW BOARDS	–
VMS	–
POLICE VEHICLES	1
DELDOT TRUCKS	–
TYPE 3 BARRICADES	–
DETOUR SIGN EXIST. POST	2
DETOUR SIGN W/SUPPORT	–
PERSONNEL (DIRECTING TRAFFIC)	1
RESP. FOR EQUIP. SETUP	DelDOT

BACKGROUND COLOR

ROADWAY BUILDING CONCRETE GRASS

CONE TAPER & TANGENT LENGTHS				
APPROACH	DESCRIPTION	TANGENT	TAPER	CONES
SB DELMAR	CLOSE LEFT TURN LANE	180'	105'	12

DRAWING NOT TO SCALE

DETOUR REFERENCE #:
US13– – –SB00000–00000–1D

CONTROL POINT D:
LINE RD AND
DELMAR RD/BI–STATE BLVD

DATE:	BY:	REFERENCE NUMBER:
OCT 2008	RAM	D