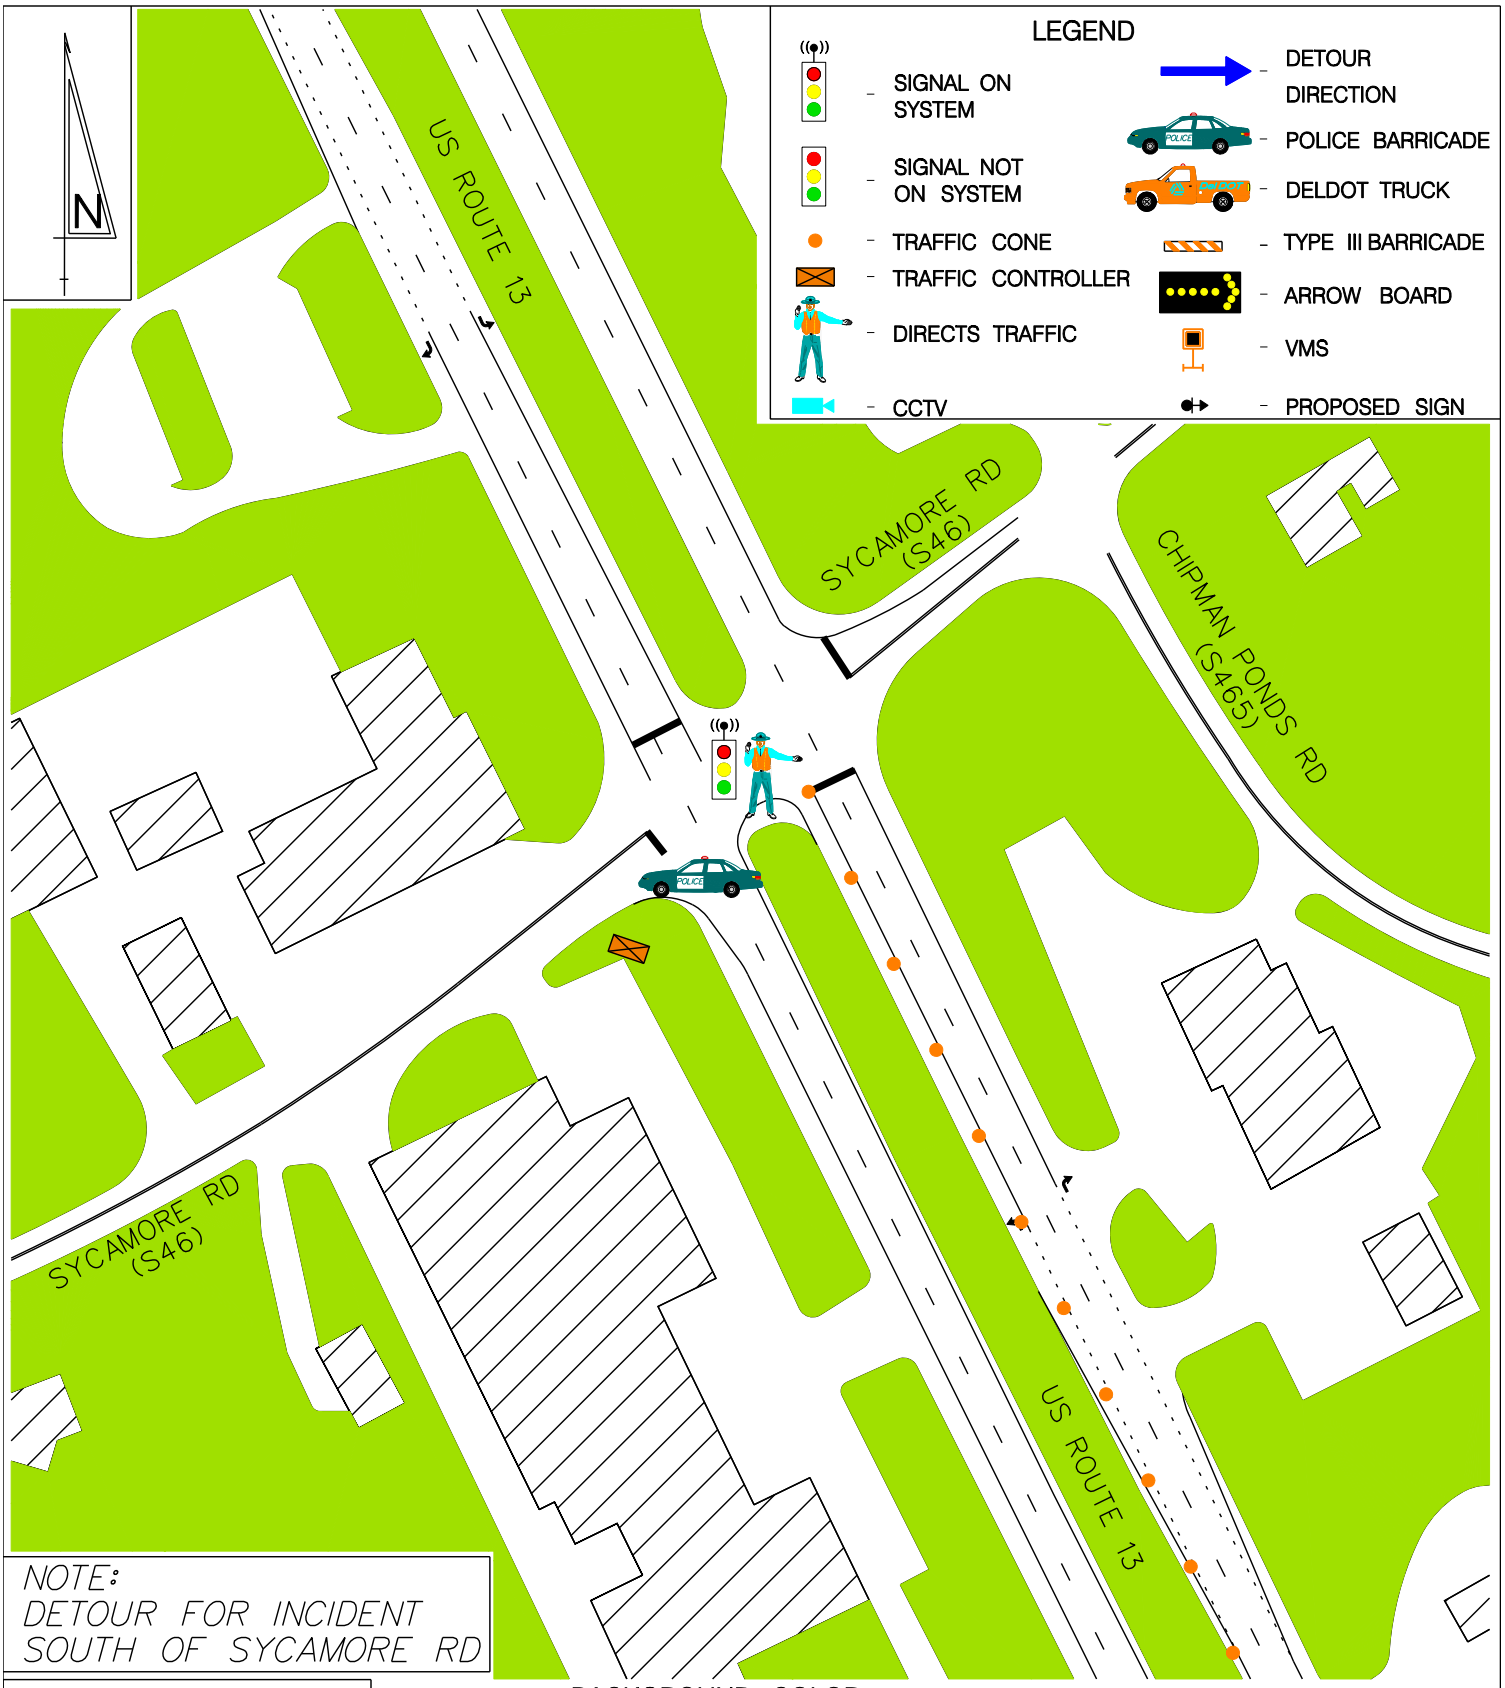

NOTE:
DETOUR FOR INCIDENT
SOUTH OF SYCAMORE RD

EQUIPMENT/PERSONNEL TOTALS	
TRAFFIC CONES	11
ARROW BOARDS	–
VMS	–
POLICE VEHICLES	1
DELDOT TRUCKS	–
TYPE 3 BARRICADES	–
DETOUR SIGN EXIST. POST	–
DETOUR SIGN W/SUPPORT	–
PERSONNEL (DIRECTING TRAFFIC)	1
RESP. FOR EQUIP. SETUP	DelDOT

BACKGROUND COLOR

ROADWAY BUILDING CONCRETE GRASS

CONE TAPER & TANGENT LENGTHS				
APPROACH	DESCRIPTION	TANGENT	TAPER	CONES
NB US 13	CLOSE LEFT TURN LANE	500'	–	11

DRAWING NOT TO SCALE

DETOUR REFERENCE #:
US13– – –SB00689–00802–1G

CONTROL POINT G:
US ROUTE 13 AND SYCAMORE ROAD

DATE:	BY:	REFERENCE NUMBER:
OCT 2008	RAM	G