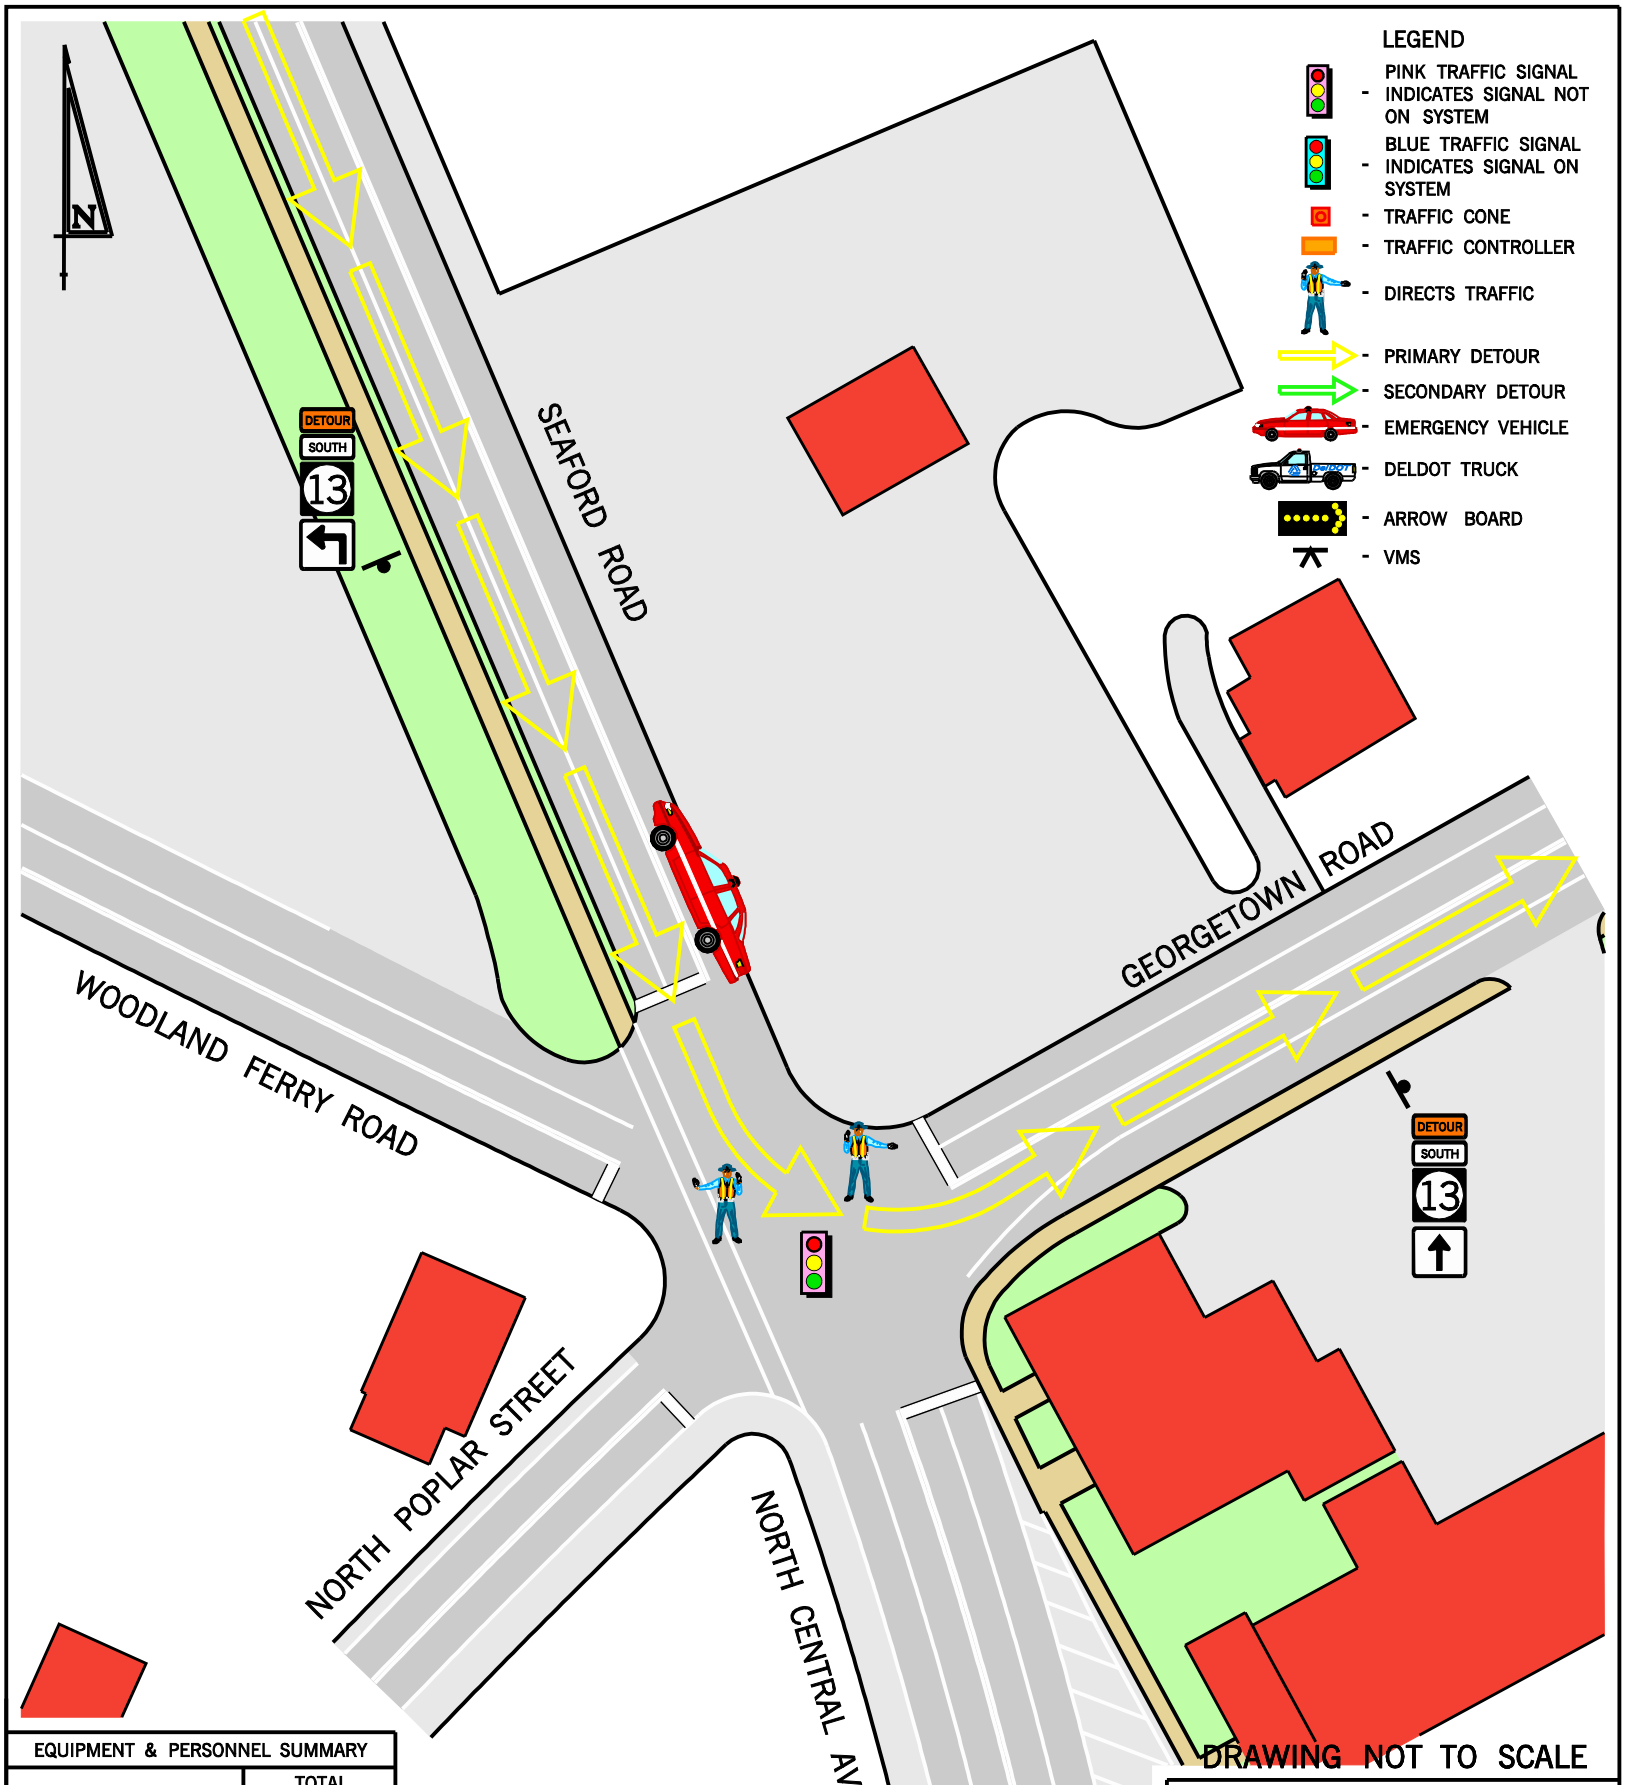

EQUIPMENT & PERSONNEL SUMMARY	
	TOTAL
TRAFFIC CONES	
ARROW BOARDS	
VMS	
DELDOT TRUCKS	
DEL. STATE POLICE	
LOCAL POLICE	
FIRE POLICE	
BARRICADE	
DETOUR SIGNS	
RESP. FOR EQUIP. SETUP	

DRAWING NOT TO SCALE

US 13 SB
SOUTH OF CAMP RD TO
AT DISCOUNT LAND RD

ROUTE 9, SEAFORD RD
WOODLAND FERRY RD
AND CENTRAL AVENUE

DATE:	BY:	REFERENCE NUMBER:
02/15/07	CFC	D