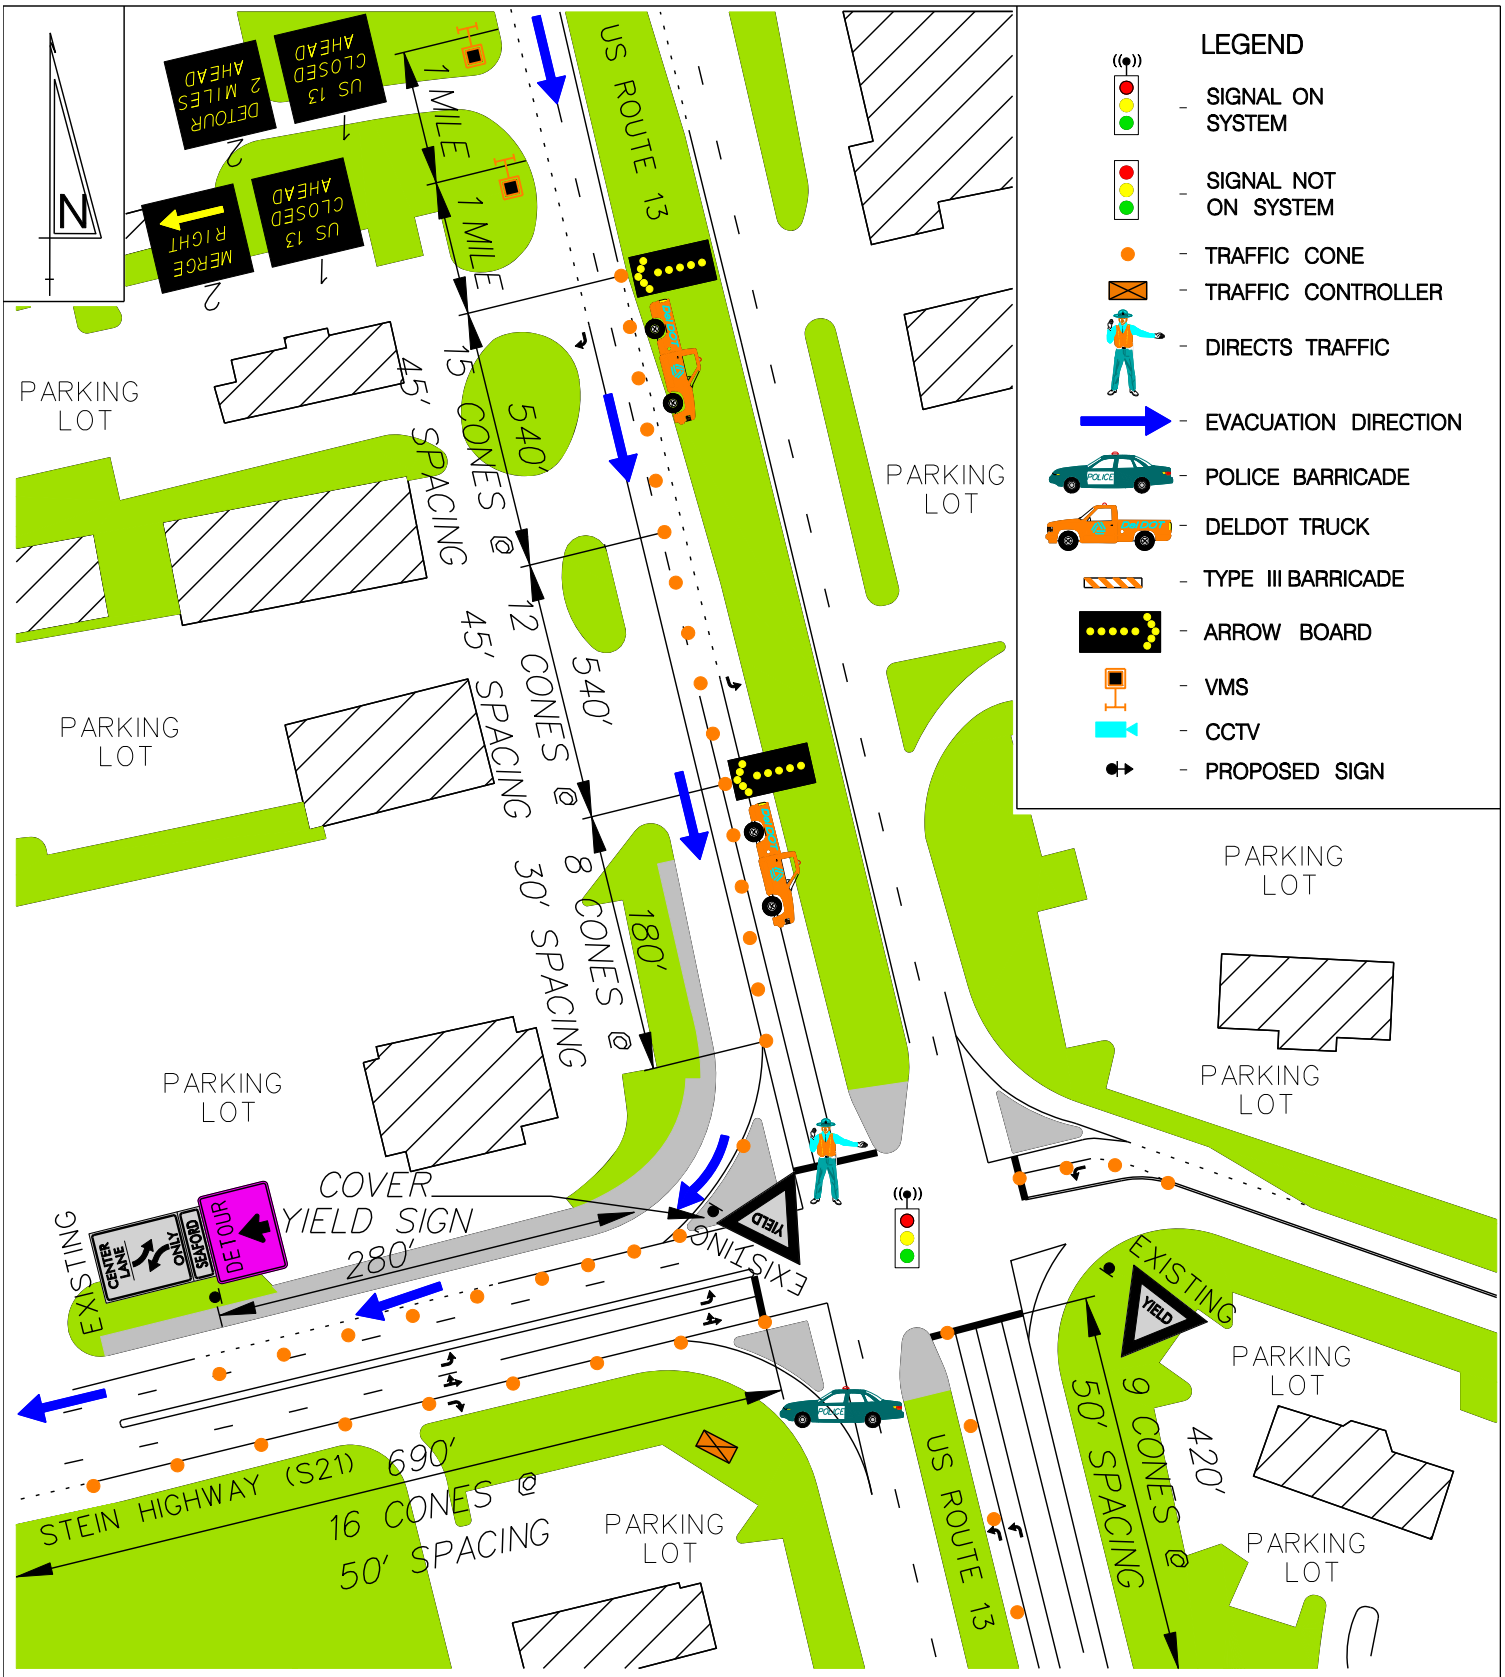

EQUIPMENT/PERSONNEL TOTALS	
TRAFFIC CONES	74
ARROW BOARDS	2
VMS	2
POLICE VEHICLES	1
DELDOT TRUCKS	2
TYPE 3 BARRICADES	–
DETOUR SIGN EXIST. POST	1
DETOUR SIGN W/SUPPORT	–
PERSONNEL (DIRECTING TRAFFIC)	1
RESP. FOR EQUIP. SETUP	DelDOT

BACKGROUND COLOR

ROADWAY | BUILDING | CONCRETE | GRASS

CONE TAPER & TANGENT LENGTHS				
APPROACH	DESCRIPTION	TANGENT	TAPER	CONES
NB US 13	CLOSE (1) LEFT TURN LANE	420'	–	9
SB US 13	CLOSE (2) THROUGH LANES	540'	720'	36
EB STEIN	CLOSE RIGHT TURN LANE	690'	–	16
EB STEIN	TRANSITION RECEIVING LANES	–	250'	9
WB STEIN	CLOSE LEFT TURN LANE	40'	45'	4

DRAWING NOT TO SCALE

DETOUR REFERENCE #:
US13– – –SB01375–01404–1A

CONTROL POINT A:
US ROUTE 13 AND
STEIN HIGHWAY (S21)

DATE:	BY:	REFERENCE NUMBER:
AUG 2009	RAM	A