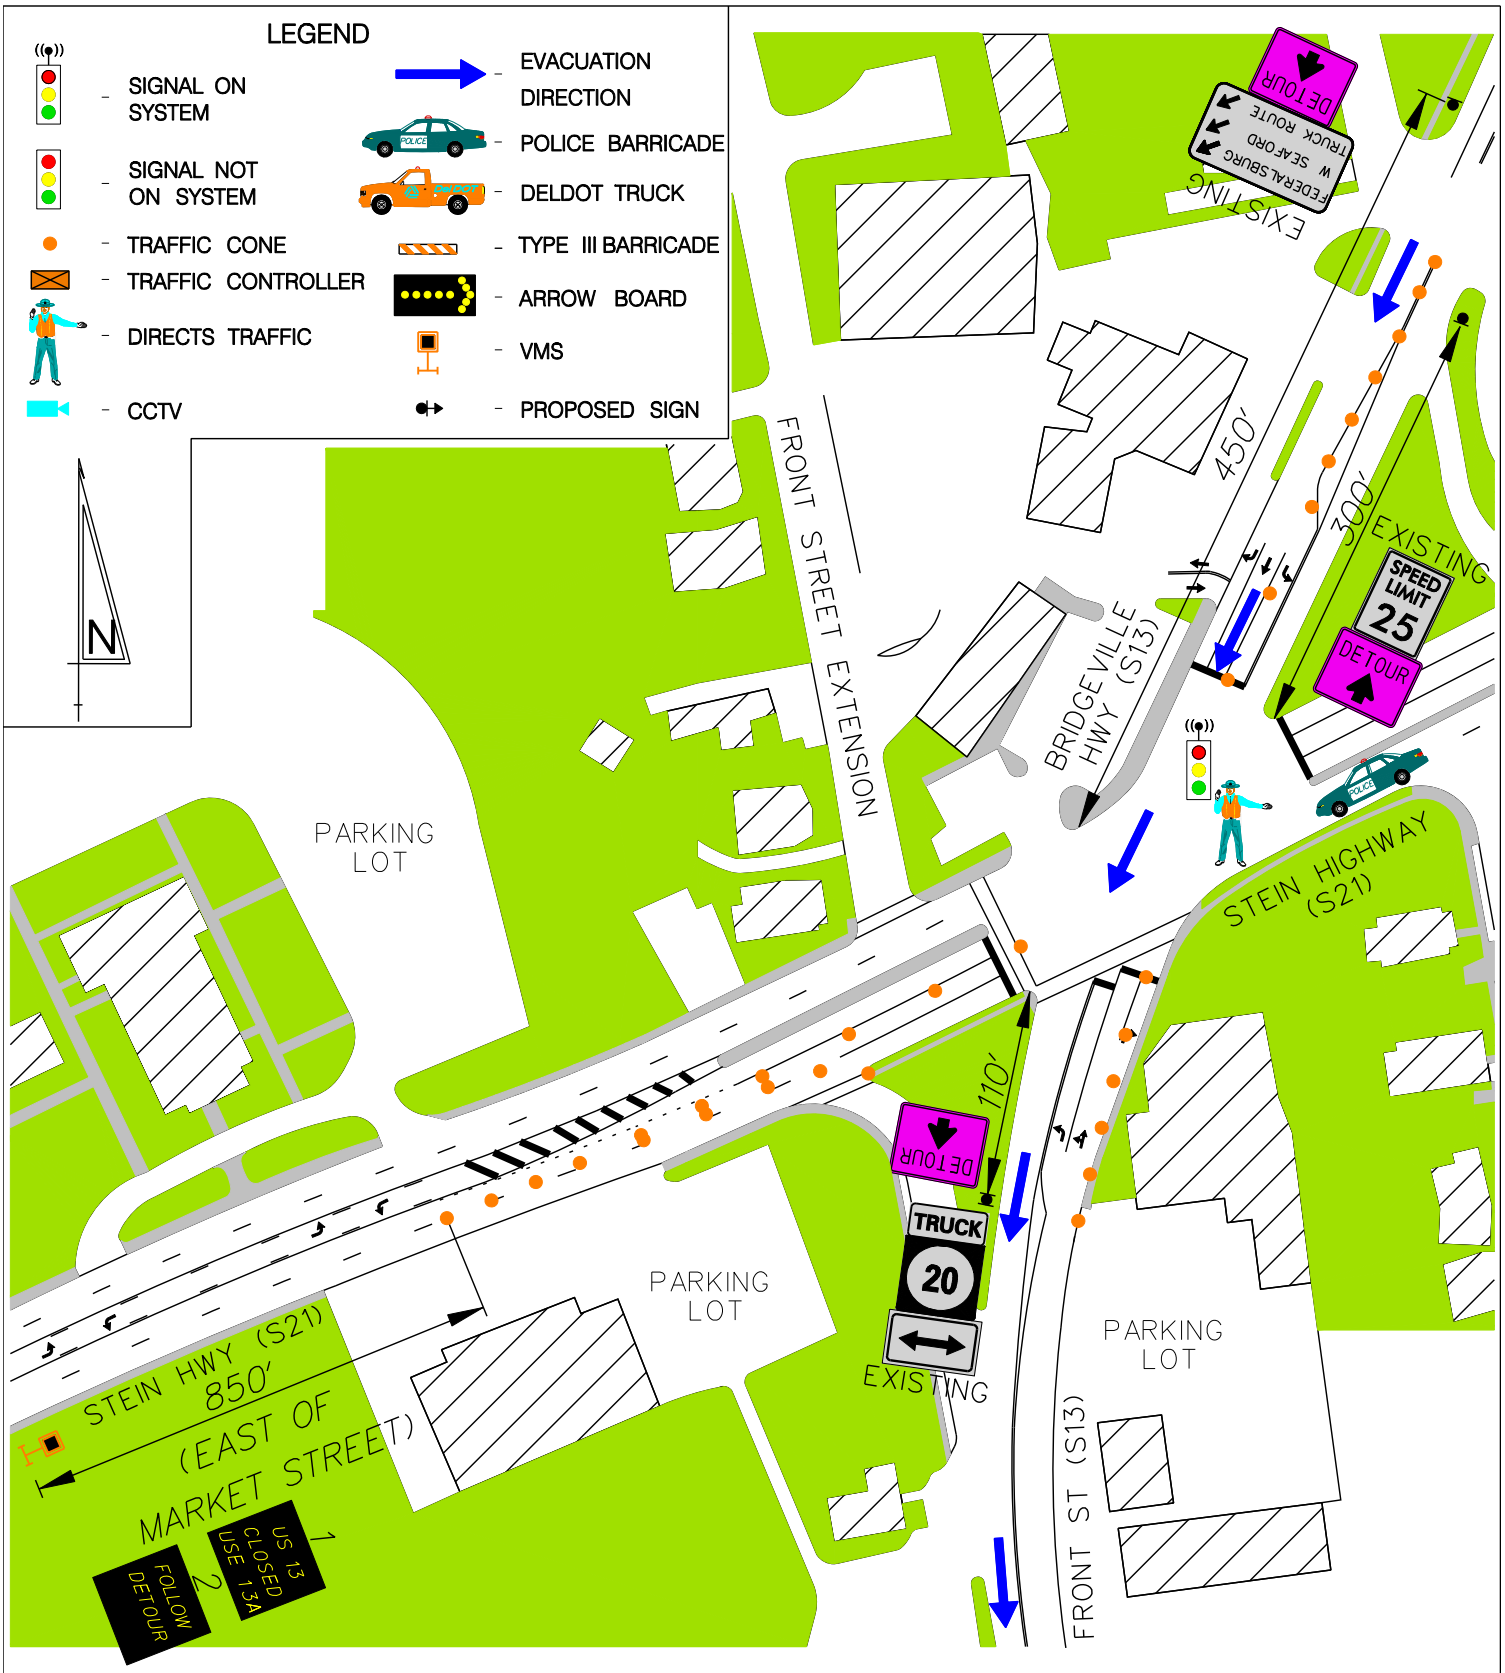

EQUIPMENT/PERSONNEL TOTALS	
TRAFFIC CONES	30
ARROW BOARDS	–
VMS	1
POLICE VEHICLES	1
DELDOT TRUCKS	–
TYPE 3 BARRICADES	–
DETOUR SIGN EXIST. POST	3
DETOUR SIGN W/SUPPORT	–
PERSONNEL (DIRECTING TRAFFIC)	1
RESP. FOR EQUIP. SETUP	DelDOT

BACKGROUND COLOR

ROADWAY BUILDING CONCRETE GRASS

CONE TAPER & TANGENT LENGTHS				
APPROACH	DESCRIPTION	TANGENT	TAPER	CONES
NB FRONT	CLOSE RIGHT TURN LANE	–	130'	6
SB B'VILLE	CLOSE LEFT TURN LANE	115'	130'	9
EB STEIN	CLOSE THROUGH LANE	320'	–	15

DRAWING NOT TO SCALE

DETOUR REFERENCE #:
US13– – –SB01405–01405–1C

CONTROL POINT C:
STEIN HIGHWAY AND BRIDGEVILLE/FRONT ST

DATE:	BY:	REFERENCE NUMBER:
AUG 2009	RAM	C