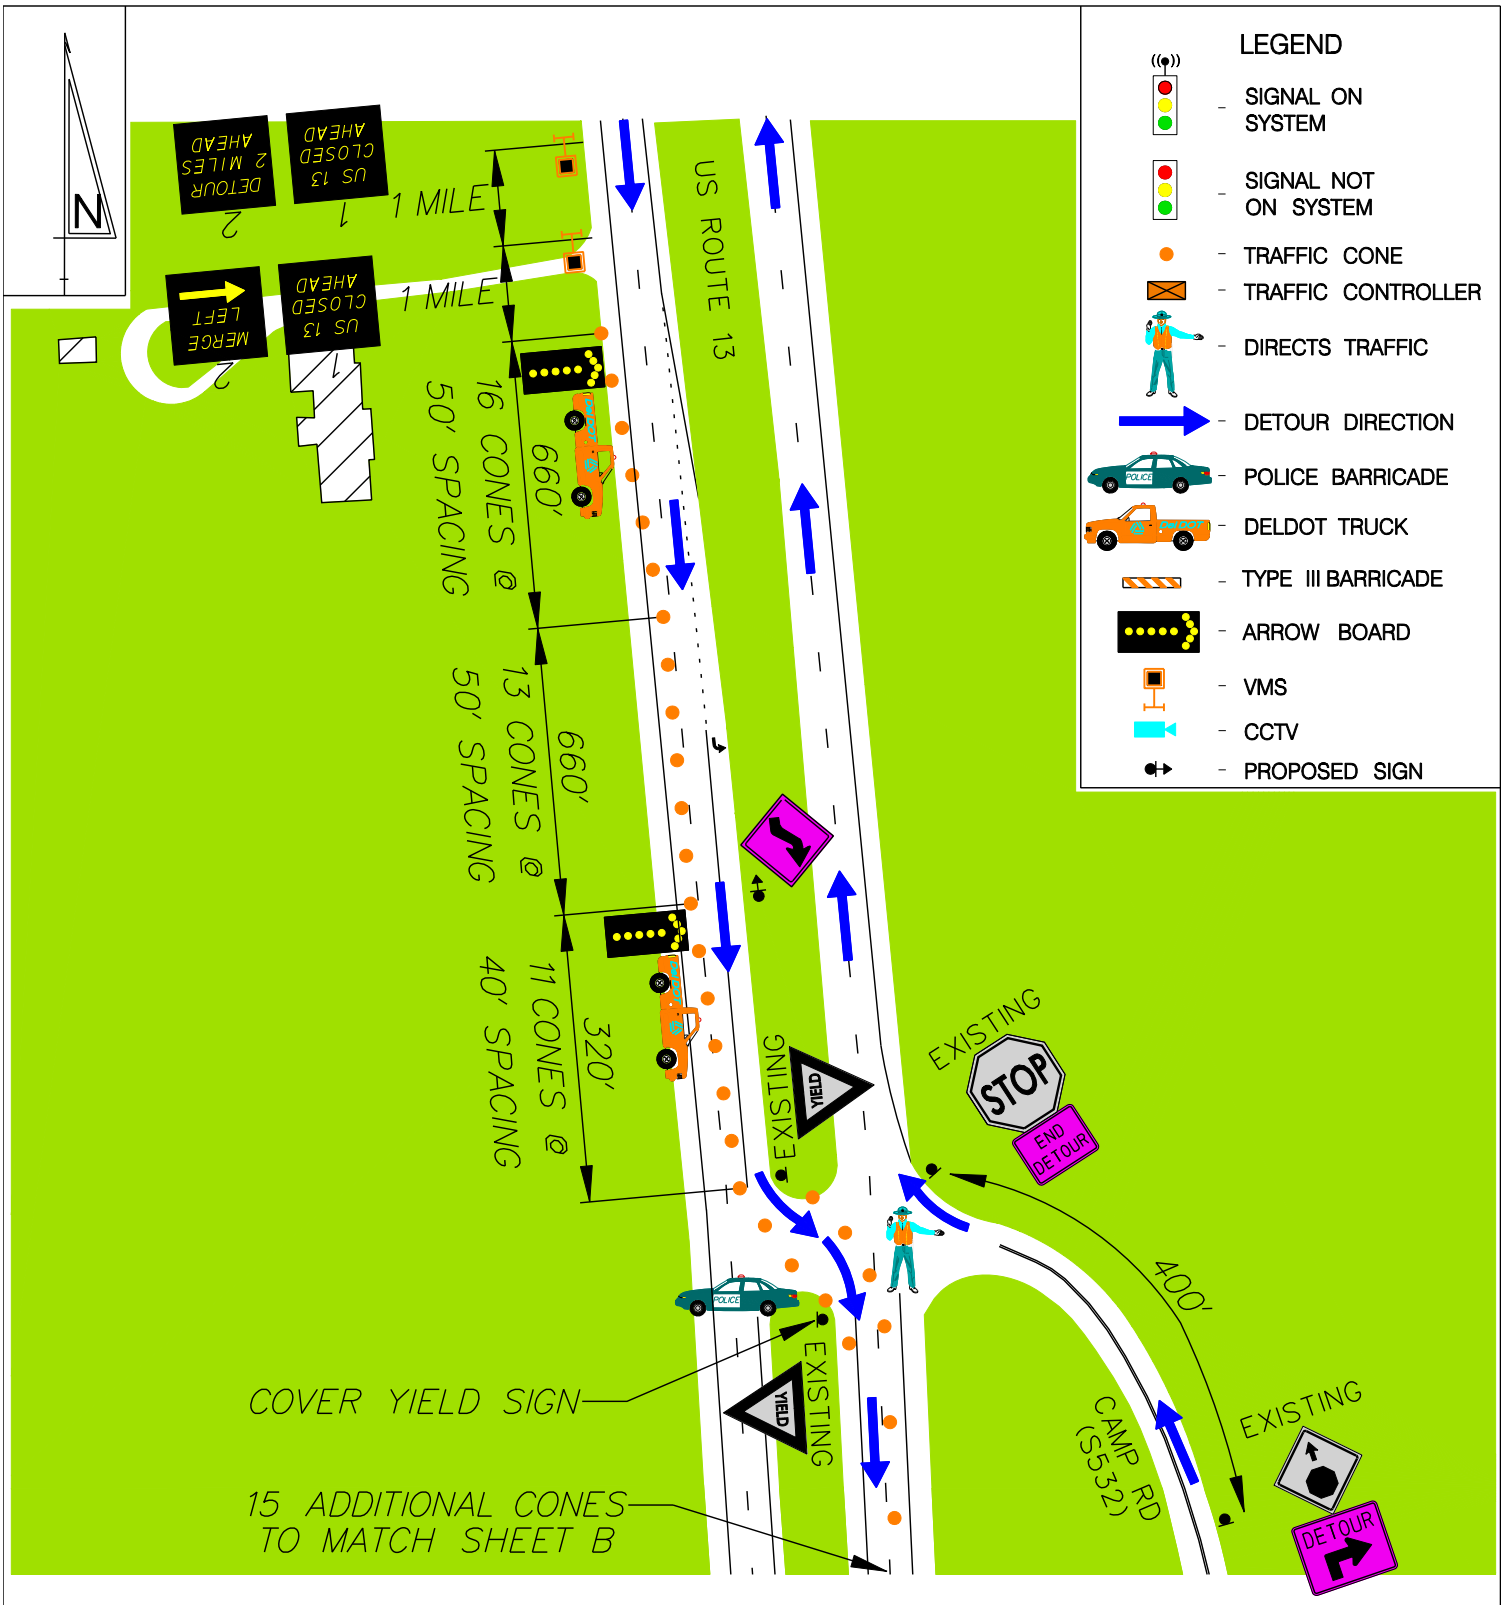

EQUIPMENT/PERSONNEL TOTALS	
TRAFFIC CONES	65
ARROW BOARDS	2
VMS	2
POLICE VEHICLES	1
DELDOT TRUCKS	2
TYPE 3 BARRICADES	–
DETOUR SIGN EXIST. POST	2
DETOUR SIGN W/SUPPORT	1
PERSONNEL (DIRECTING TRAFFIC)	1
RESP. FOR EQUIP. SETUP	DelDOT

BACKGROUND COLOR

ROADWAY BUILDING CONCRETE GRASS

CONE TAPER & TANGENT LENGTHS				
APPROACH	DESCRIPTION	TANGENT	TAPER	CONES
SB US 13	CLOSE (2) THROUGH LANES	660'	980'	50

DRAWING NOT TO SCALE

DETOUR REFERENCE #:
US13– – –SB01732–01732–1A

CONTROL POINT A:
US ROUTE 13 AND CAMP ROAD

DATE:	BY:	REFERENCE NUMBER:
AUG 2009	JZ/RAM	A