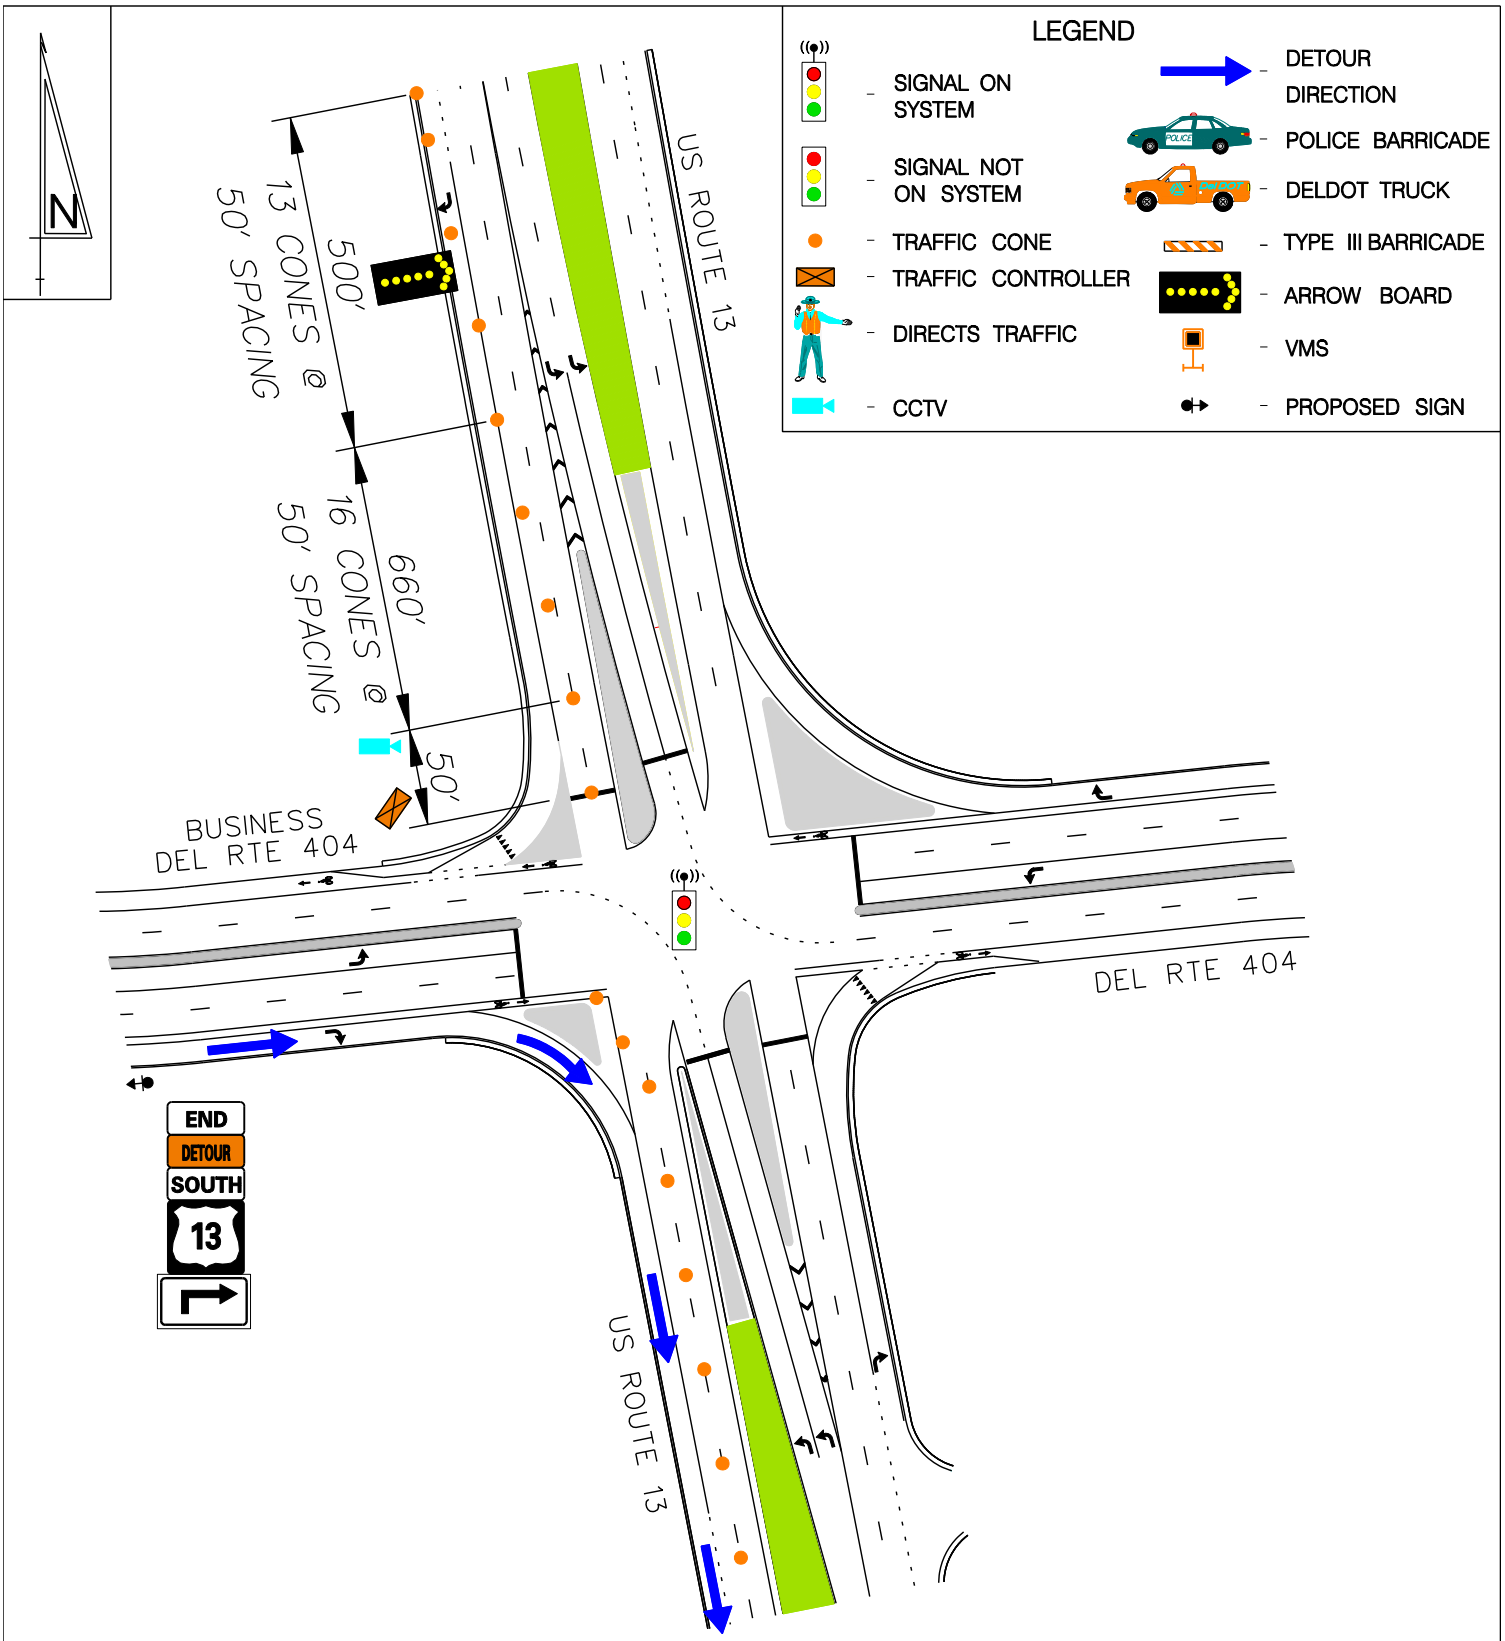

EQUIPMENT/PERSONNEL TOTALS	
TRAFFIC CONES	38
ARROW BOARDS	1
VMS	–
POLICE VEHICLES	–
DELDOT TRUCKS	–
TYPE 3 BARRICADES	–
DETOUR SIGN EXIST. POST	–
DETOUR SIGN W/SUPPORT	1
PERSONNEL (DIRECTING TRAFFIC)	–
RESP. FOR EQUIP. SETUP	DelDOT

BACKGROUND COLOR

ROADWAY | BUILDING | CONCRETE | GRASS

CONE TAPER & TANGENT LENGTHS				
APPROACH	DESCRIPTION	TANGENT	TAPER	CONES
SB US 13	CLOSE RIGHT THROUGH LANE	350'	1160'	38

DRAWING NOT TO SCALE

DETOUR REFERENCE #:
US13– – –SB02137–02147–1D

CONTROL POINT D:
US ROUTE 13 AND
DEL ROUTE 404

DATE:	BY:	REFERENCE NUMBER:
AUG 2009	RAM	D