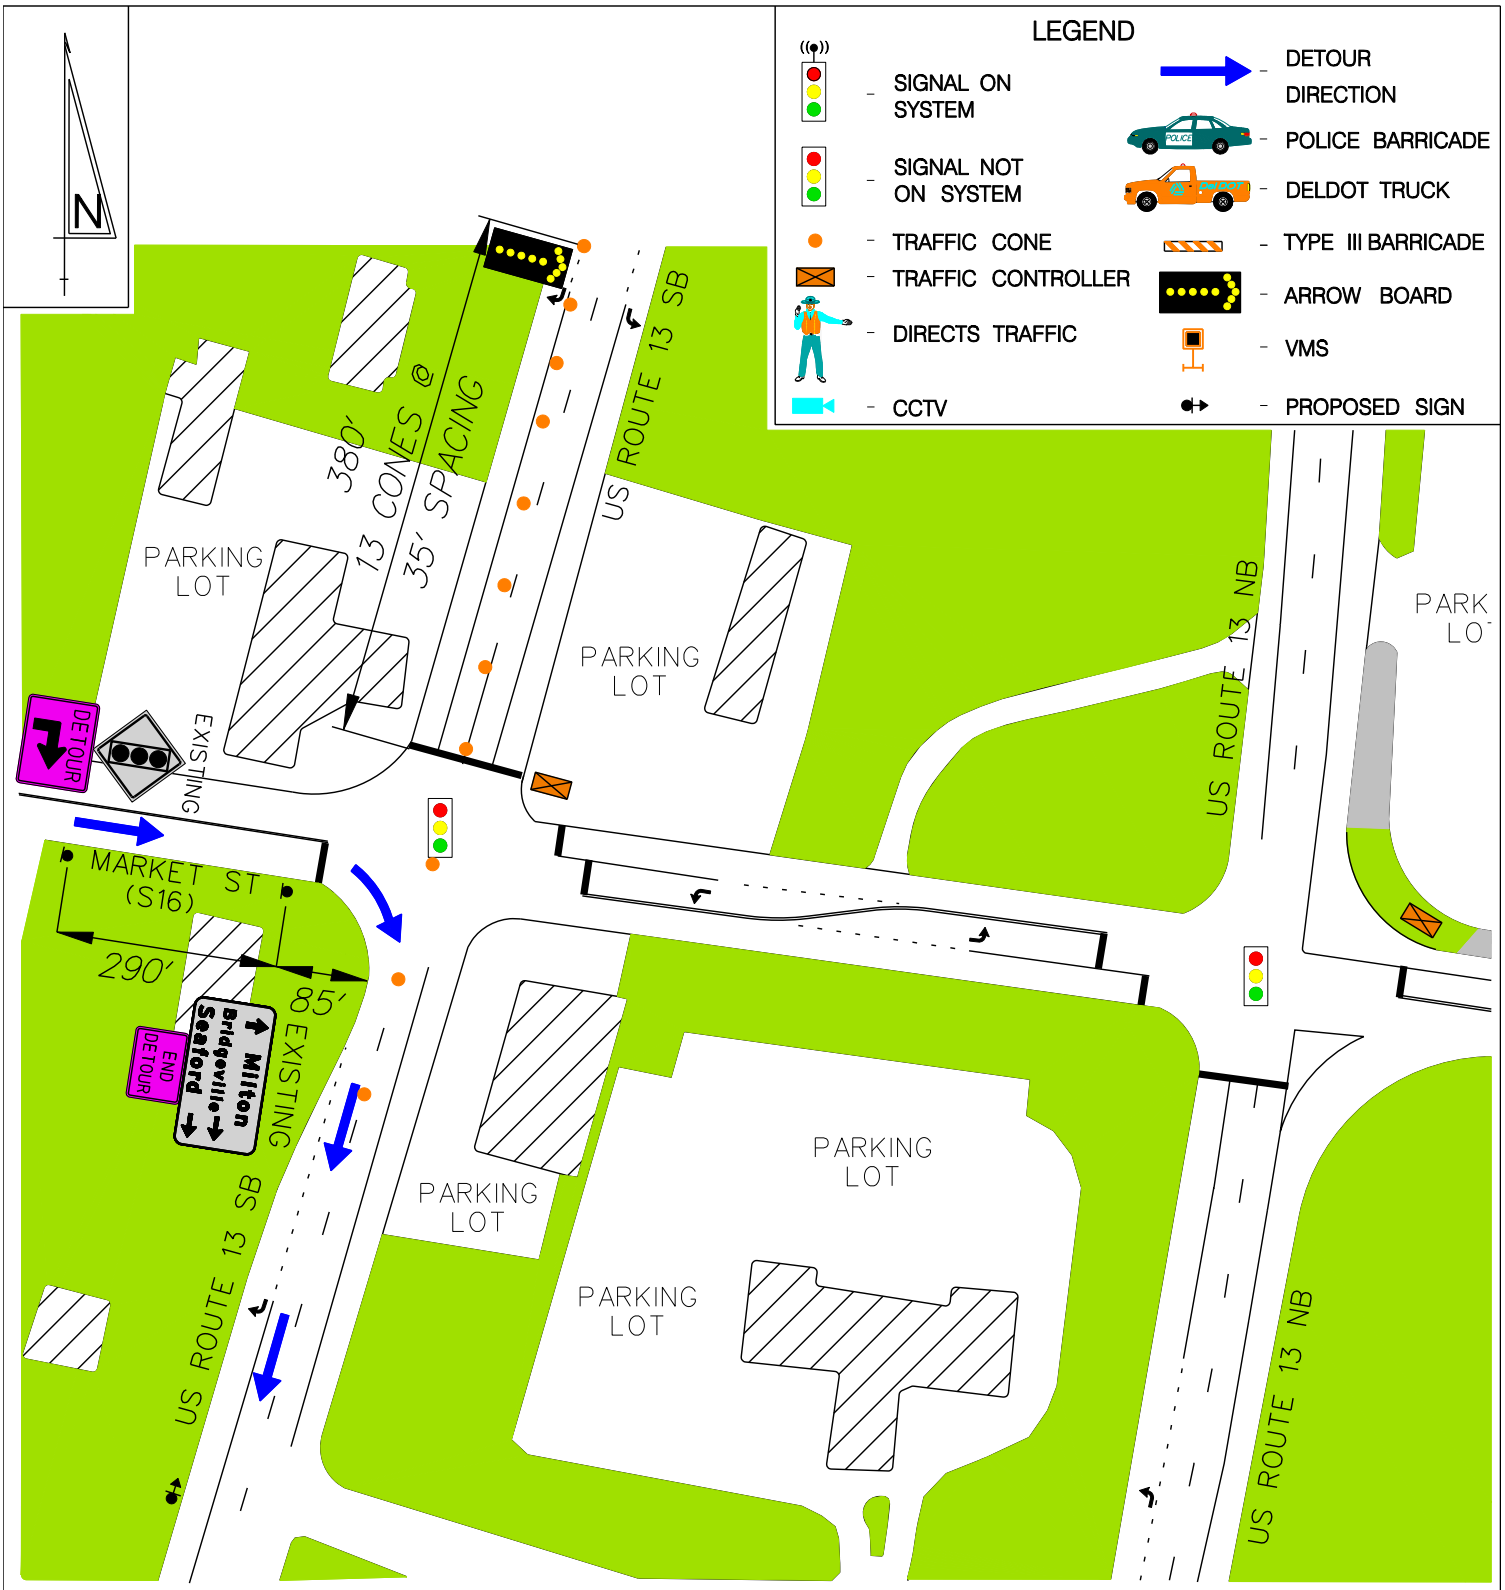

EQUIPMENT/PERSONNEL TOTALS	
TRAFFIC CONES	16
ARROW BOARDS	1
VMS	–
POLICE VEHICLES	–
DELDOT TRUCKS	–
TYPE 3 BARRICADES	–
DETOUR SIGN EXIST. POST	2
DETOUR SIGN W/SUPPORT	–
PERSONNEL (DIRECTING TRAFFIC)	–
RESP. FOR EQUIP. SETUP	DelDOT

BACKGROUND COLOR

ROADWAY BUILDING CONCRETE GRASS

CONE TAPER & TANGENT LENGTHS				
APPROACH	DESCRIPTION	TANGENT	TAPER	CONES
SB US 13	CLOSE RIGHT THROUGH LANE	150'	380'	16

DRAWING NOT TO SCALE

DETOUR REFERENCE #:
US13– – –SB02562–02562–1F

CONTROL POINT F:
US ROUTE 13 AND MARKET STREET

DATE:	BY:	REFERENCE NUMBER:
AUG 2009	JZ/RAM	F