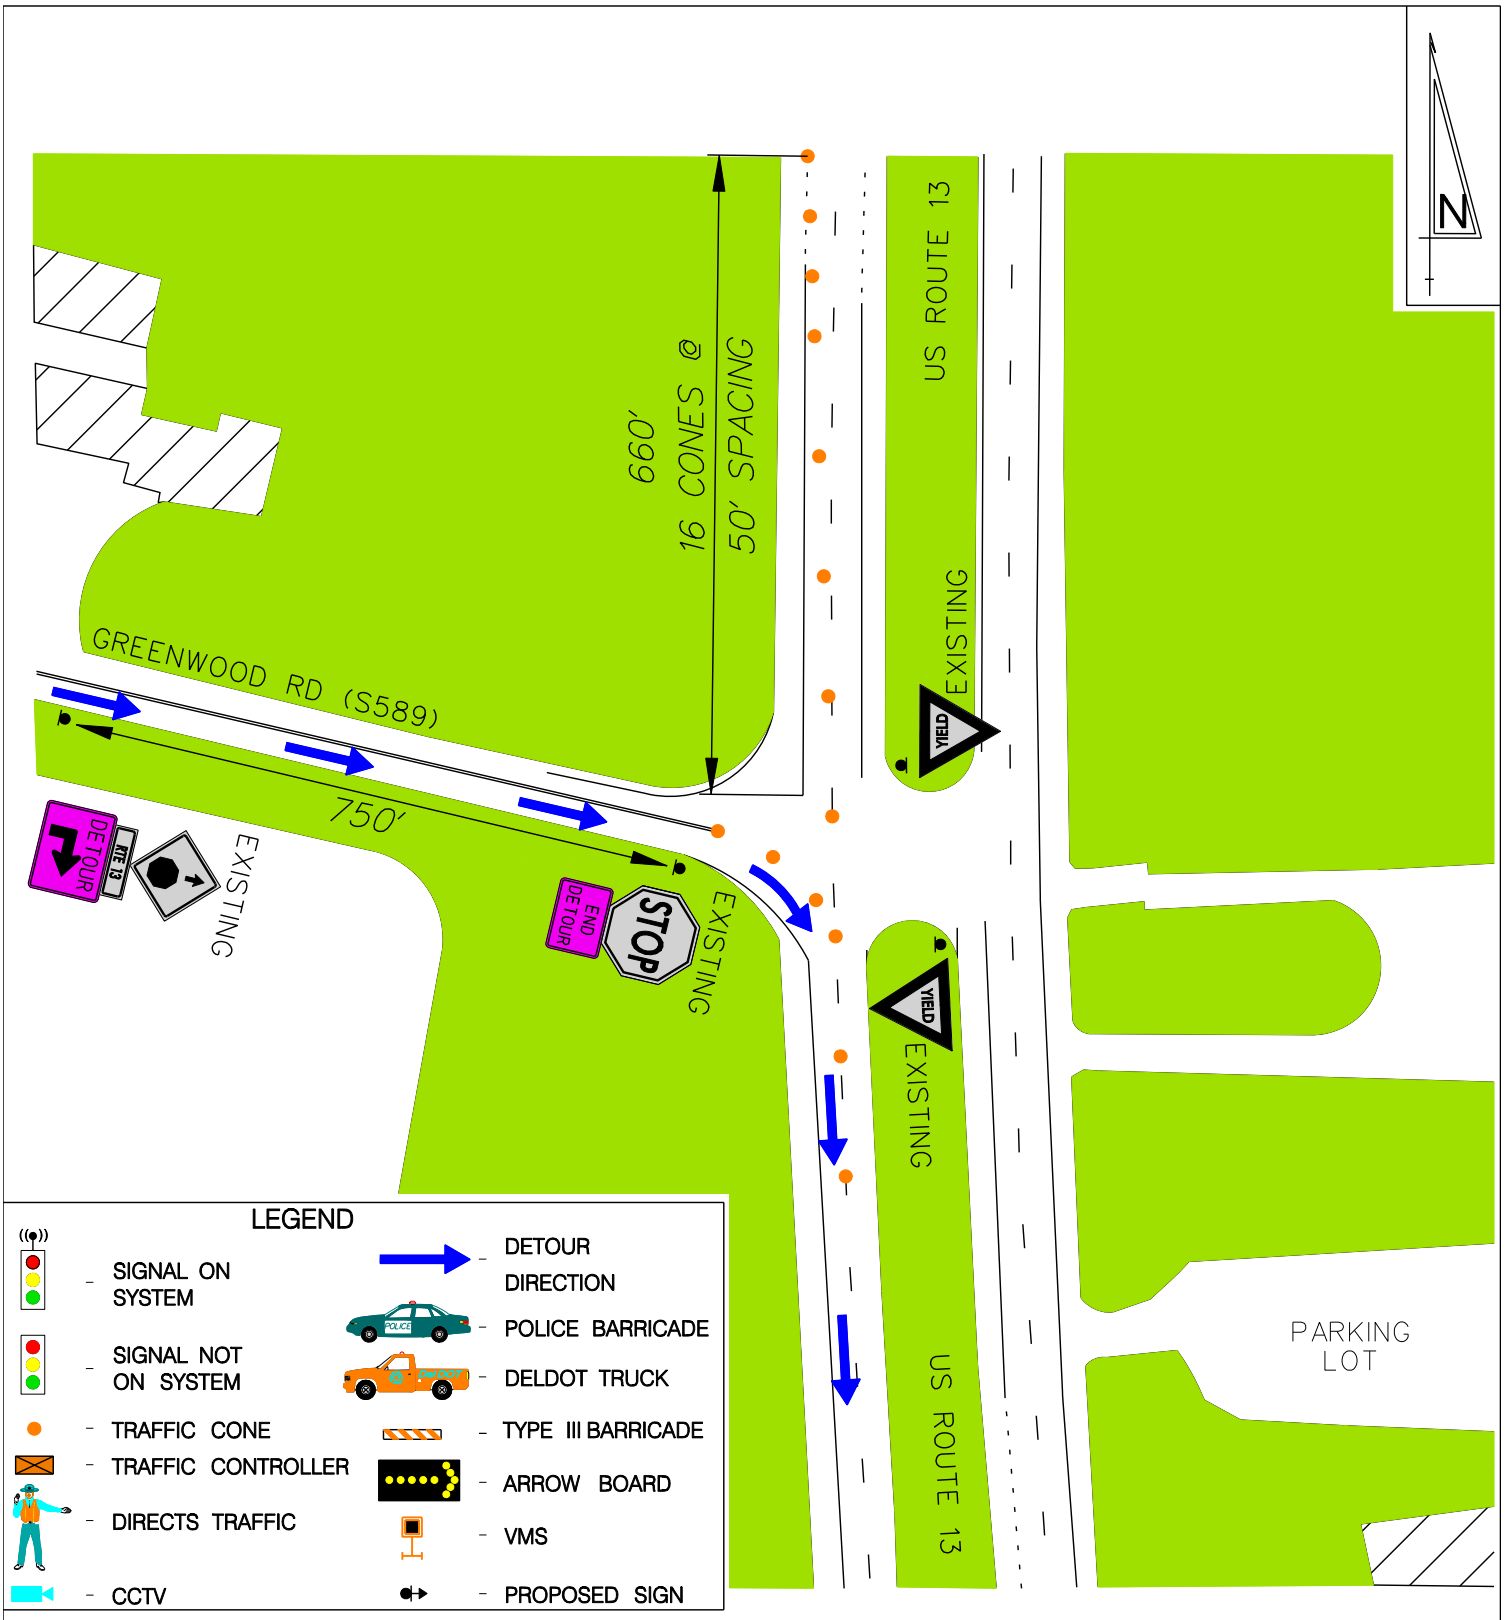

EQUIPMENT/PERSONNEL TOTALS	
TRAFFIC CONES	22
ARROW BOARDS	–
VMS	–
POLICE VEHICLES	–
DELDOT TRUCKS	–
TYPE 3 BARRICADES	–
DETOUR SIGN EXIST. POST	2
DETOUR SIGN W/SUPPORT	–
PERSONNEL (DIRECTING TRAFFIC)	–
RESP. FOR EQUIP. SETUP	DelDOT

BACKGROUND COLOR

ROADWAY BUILDING CONCRETE GRASS

CONE TAPER & TANGENT LENGTHS				
APPROACH	DESCRIPTION	TANGENT	TAPER	CONES
SB US 13	CLOSE RIGHT THROUGH LANE	150'	660'	19

DRAWING NOT TO SCALE

DETOUR REFERENCE #:
US13– – –SB02563–02832–1E

CONTROL POINT E:
US ROUTE 13 AND GREENWOOD ROAD

DATE:	BY:	REFERENCE NUMBER:
OCT 2008	JZ/RAM	E