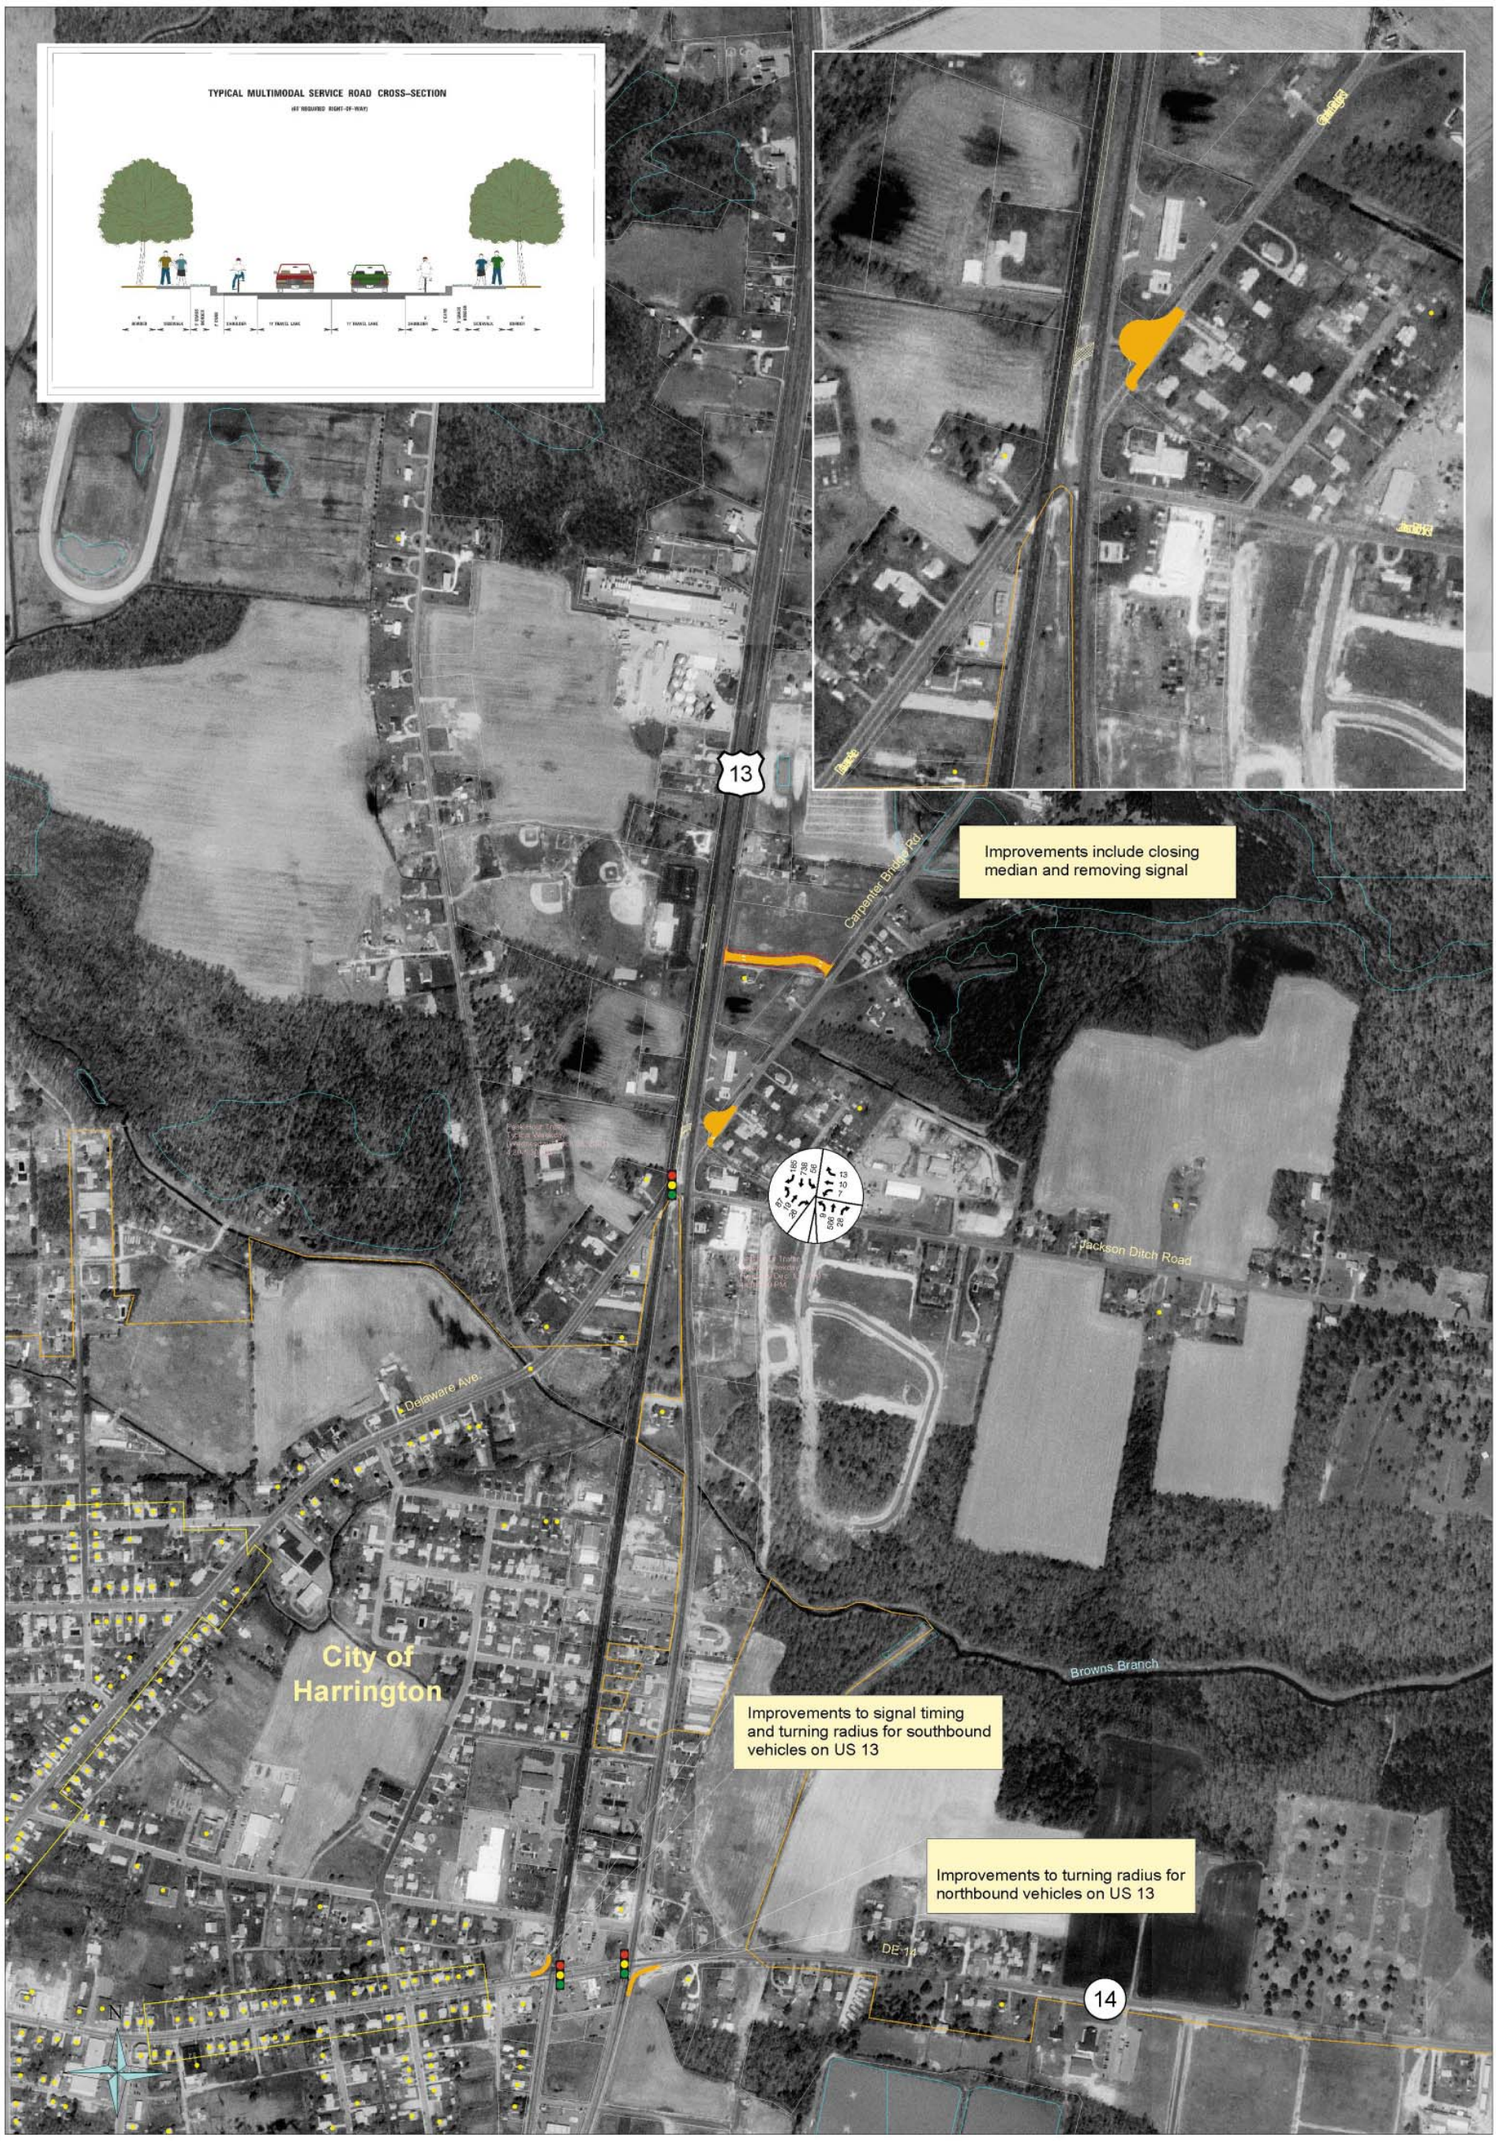

Harrington Plan (North)

US 13 Corridor Capacity Preservation Program

Gannett Fleming

January 2002

200 0 200 400 600 800 1000 Feet

DelDOT

LEGEND

- Potential Historic Sites (SHPO)
- Historic Districts
- Wetlands
- Municipal Boundaries
- New connector roads
- Turn Lane Improvements
- Median Island
- Closures
- Proposed Right-of-Way